


TENTATIVE MAP FOR
SAN MARCOS MURAI
TSM 15-007

SHEET 1 OF 8 SHEETS
TITLE SHEET

EXISTING EASEMENTS AS NOTED IN AMENDED
PRELIMINARY TITLE REPORT ORDER NO. LJ-4344952,
DATED 8/11/2015

AN EASEMENT FOR PIPELINES OR OTHER WORKS OF VISTA IRRIGATION DISTRICT THEN EXISTING AND
INCIDENTAL PURPOSES, RECORDED JUNE 27, 1939 IN BOOK 1794, PAGE 343 OF RECORDS. THE ROUTE OR
LOCATION OF SAID EASEMENT CANNOT BE DETERMINED FROM THE RECORD.

1. AN EASEMENT FOR PIPE LINES AND INCIDENTAL PURPOSES IN FAVOR OF VISTA IRRIGATION DISTRICT,
RECORDED AUGUST 25, 1939 IN BOOK 937, PAGE 178 OF OFFICIAL RECORDS.
2. AN EASEMENT FOR PIPE LINES AND INCIDENTAL PURPOSES IN FAVOR OF SAN DIEGO COUNTY WATER
AUTHORITY, RECORDED JULY 31, 1958 IN BOOK 7192, PAGE 371 OF OFFICIAL RECORDS. SAN DIEGO
COUNTY WATER AUTHORITY IS RESPONSIBLE FOR CLEARING AND MAINTENANCE WITHIN SAID EASEMENT
AREA.
3. AN EASEMENT FOR PIPE LINES AND INCIDENTAL PURPOSES IN FAVOR OF SAN DIEGO COUNTY WATER
AUTHORITY, RECORDED AUGUST 1, 1958 IN BOOK 7194, PAGE 16 OF OFFICIAL RECORDS. SAN DIEGO
COUNTY WATER AUTHORITY IS RESPONSIBLE FOR CLEARING AND MAINTENANCE WITHIN THE EASEMENT
AREA.
4. AN EASEMENT FOR PIPE LINES AND INCIDENTAL PURPOSES IN FAVOR OF SAN DIEGO COUNTY WATER
AUTHORITY, RECORDED AUGUST 22, 1969 AS INSTRUMENT NO. 154340 OF OFFICIAL RECORDS. SAN
DIEGO COUNTY WATER AUTHORITY IS RESPONSIBLE FOR CLEARING AND MAINTENANCE WITHIN THE
EASEMENT AREA.
5. AN EASEMENT FOR ACCESS AND DRAINAGE AND INCIDENTAL PURPOSES IN FAVOR OF CITY OF SAN
MARCOS, RECORDED NOVEMBER 5, 1991 AS INSTRUMENT NO. 91-0571687 OF OFFICIAL RECORDS.
6. AN EASEMENT FOR SLOPE AND INCIDENTAL PURPOSES IN FAVOR OF THE CITY OF SAN MARCOS,
RECORDED NOVEMBER 5, 1991 AS INSTRUMENT NO. 91-0571688 OF OFFICIAL RECORDS.
7. AN EASEMENT FOR DRAINAGE AND INCIDENTAL PURPOSES IN FAVOR OF CITY OF SAN MARCOS,
RECORDED OCTOBER 21, 2003 AS INSTRUMENT NO. 03-1288667 OF OFFICIAL RECORDS.
8. AN EASEMENT FOR SLOPES AND INCIDENTAL PURPOSES IN FAVOR OF CITY OF SAN MARCOS, RECORDED
OCTOBER 21, 2003 AS INSTRUMENT NO. 03-1288668 OF OFFICIAL RECORDS.
9. AN EASEMENT FOR PUBLIC STREET AND UTILITY AND DRAINAGE PURPOSES AND INCIDENTAL PURPOSES
IN FAVOR OF CITY OF SAN MARCOS, RECORDED FEBRUARY 26, 2004 AS INSTRUMENT NO.
2004-0152472 OF OFFICIAL RECORDS.
10. AN EASEMENT FOR PIPE LINES AND INCIDENTAL PURPOSES IN FAVOR OF SAN DIEGO COUNTY WATER
AUTHORITY, RECORDED FEBRUARY 14, 2014 AS INSTRUMENT NO. 0060801 OF OFFICIAL RECORDS. SAN
DIEGO COUNTY WATER AUTHORITY IS RESPONSIBLE FOR CLEARING AND MAINTENANCE WITHIN THE
EASEMENT AREA.
11. AN EASEMENT FOR PIPE LINES AND INCIDENTAL PURPOSES IN FAVOR OF SAN DIEGO COUNTY WATER
AUTHORITY, RECORDED MAY 20, 2015 AS INSTRUMENT NO. 2015-034574 AND RE-RECORDED
FEBRUARY 14, 2014 AS INSTRUMENT NO. 0060803, BOTH OF OFFICIAL RECORDS. SAN DIEGO COUNTY
WATER AUTHORITY IS RESPONSIBLE FOR CLEARING AND MAINTENANCE WITHIN THE EASEMENT AREA.
12. A PERPETUAL CONSERVATION EASEMENT, RECORDED OCTOBER 26, 2004 AS DOCUMENT NO.
#2004-1011057 OF OFFICIAL RECORDS.

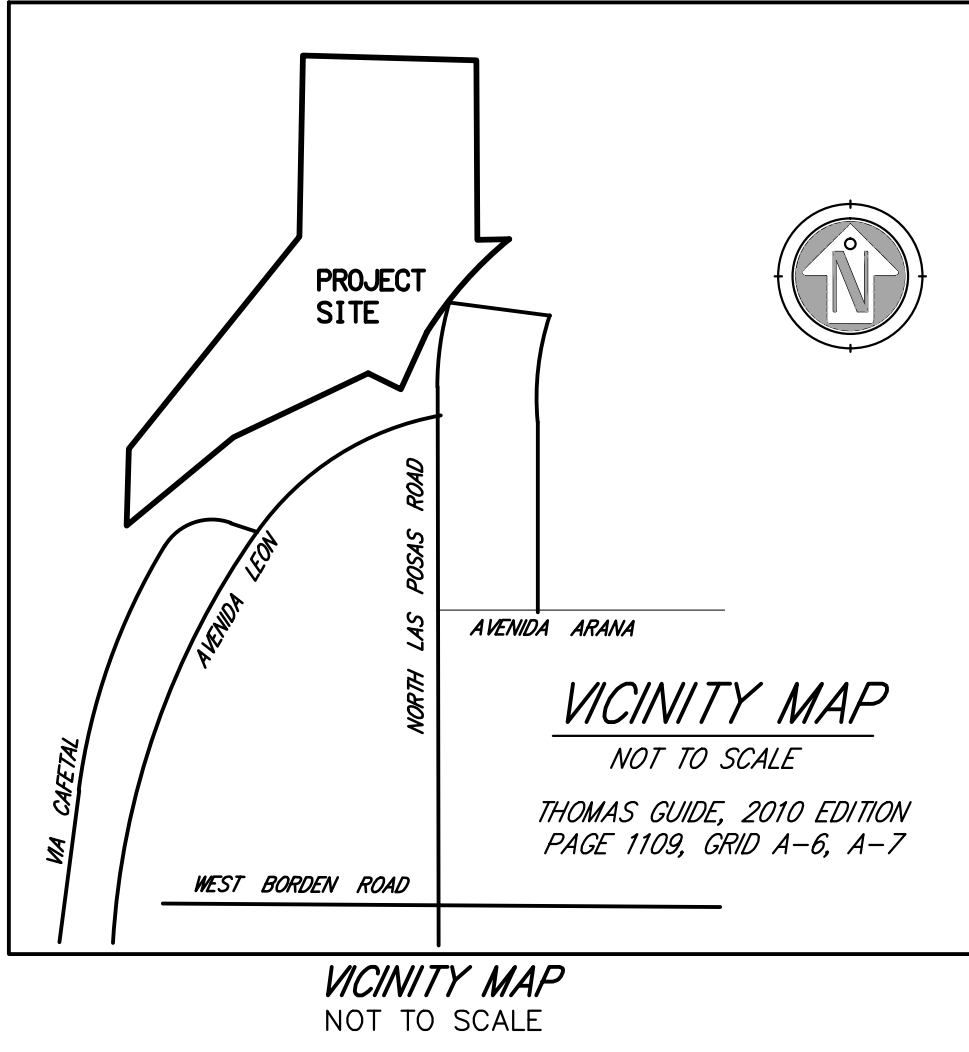

SHEET INDEX

SHEET	TITLE
SHEET 1	EXISTING SITE CONDITIONS
SHEET 2	GRADING PLAN
SHEET 3	SITE DEVELOPMENT PLAN
SHEET 4	UTILITIES PLAN
SHEET 5	PROJECT SECTIONS AND DETAILS
SHEET 6	MAP SHEETS
SHEET 7	SLOPE VARIANCE EXHIBIT

PUBLIC UTILITIES & DISTRICTS

SEWER	- TO BE AMENDED INTO VALLECITOS WATER DISTRICT
WATER	- VALLECITOS WATER DISTRICT
GAS & ELECTRIC	- SAN DIEGO GAS & ELECTRIC
TELEPHONE	- PACIFIC BELL TELEPHONE COMPANY
FIRE	- SAN MARCOS FIRE PROTECTION DISTRICT
SCHOOLS	- SAN MARCOS HIGH SCHOOL DISTRICT & VISTA UNIFIED SCHOOL DISTRICT

EASEMENT NOTE

EASEMENTS OF RECORD NOT SHOWN HEREON SHALL BE HONORED, ABANDONED AND / OR RELOCATED TO THE
SATISFACTION OF ALL INTERESTED PARTIES. PUBLIC UTILITY EASEMENTS NECESSARY TO SERVE THIS PROJECT
WILL BE COORDINATED WITH THE SERVING UTILITY COMPANY.

MAP PREPARED BY:

EXCEL ENGINEERING
440 STATE PLACE
ESCONDIDO, CA 92029
PHONE (760) 745-8118
FAX (760) 745-1890

Michael D. Levin, P.L.S. No. 6896

ENGINEER OF WORK

EXCEL ENGINEERING
440 STATE PLACE
ESCONDIDO, CA 92029
PHONE (760) 745-8118
FAX (760) 745-1890

Robert D. Dentino, R.C.E. No. 45629



LEGAL DESCRIPTION

A PORTION OF SECTION 34, TOWNSHIP 11 SOUTH AND SECTION 3 AND SECTION 4, TOWNSHIP 12 SOUTH, ALL IN
RANGE 1 WEST, SAN BERNARDINO MERIDIAN, IN THE CITY OF SAN MARCOS, COUNTY OF SAN DIEGO, STATE OF
CALIFORNIA.

SOURCE OF TOPOGRAPHY

AERIAL TOPOGRAPHY PERFORMED BY AEROTECH MAPPING, JULY 15, 2013.

ASSESSOR'S PARCEL NUMBERS

217-050-36-00, 217-050-38-00, 218-011-10-00, 218-011-10-00 AND 184-241-03-00

OWNER'S CERTIFICATE

I HEREBY CERTIFY THAT I AM THE RECORD OWNER OF THE PROPERTY SHOWN ON THIS TENTATIVE SUBDIVISION
MAP AND THAT SAID MAP SHOWS MY ENTIRE CONTIGUOUS OWNERSHIP. I UNDERSTAND THAT THE PROPERTY IS
CONSIDERED CONTIGUOUS EVEN IF IT IS SEPARATED BY ROADS, STREETS, UTILITY EASEMENTS OR PAVERED
RIGHTS OF WAY.

MURAI-SAB, LLC

BY: STEPHEN A. BIER, PRESIDENT DATE

DEVELOPER

OR MURAI, LLC A DELAWARE LIMITED LIABILITY COMPANY

BY: COLURCH CALIFORNIA, LLC

A CALIFORNIA LIMITED LIABILITY COMPANY

ITS: MANAGER

BY: DANNY GABRIEL, PRESIDENT DATE

DEVELOPER ADDRESS

444 WEST BLECH STREET
SUITE 300
SAN DIEGO, CA 92101

GENERAL NOTES

1. TOTAL SUBDIVISION AREA = 91.66 ACRES
GRADING FOOTPRINT = 28.65 ACRES
CLEARING AREA OUTSIDE OF THE GRADING FOOTPRINT = 11.94 ACRES
TOTAL AREA TO BE DISTURBED = 41.59 ACRES
AREA TO BE DISTURBED WITHIN THE NEUTRAL IMPACT ZONE = 6.39 ACRES
AREA TO BE DISTURBED OUTSIDE THE NEUTRAL IMPACT ZONE = 35.20 ACRES
2. TOTAL NUMBER OF LOTS:
89 RESIDENTIAL (LOTS 1-89), 4 PARK (LOTS A-D), 1 PRIVATE STREET (LOT E), 4 OPEN
SPACE (LOT F, M, N & R), 4 BIOLOGICAL CONSERVATION AREAS (LOT G, P, Q & S), 2
WATER QUALITY (LOTS G-10), & 3 STORM DRAIN ACCESS (LOTS J-L)
3. MINIMUM LOT SIZE IS 5,000.00 SQUARE FEET.
4. AVERAGE LOT SIZE IS 7,226.73 SQUARE FEET.
5. DWELLING UNITS PER LOT : 1
6. ZONING DESIGNATION: SPA
7. GENERAL PLAN DESIGNATION: S.P.
8. POLICE PROTECTION PROVIDED BY THE COUNTY OF SAN DIEGO SHERIFF'S DEPARTMENT.
9. SETBACKS TO CONFORM TO ZONE REGULATIONS:
FRONT: RESIDENTIAL=15'; GARAGE=20' WITH EXCEPTION OF LOT 34 PER SPECIFIC PLAN
SIDEYARD: NOT LESS THAN 5'
REAR=15' OR ALTERNATE SIDEYARD OF 15'

GRADING VOLUME

THE PRISMATICAL VOLUME METHOD WAS USED TO CALCULATE THE VALUES SHOWN HEREON. VOLUMES
INCLUDE REMEDIAL BULKING, SHRINKAGE AND STANDARD STREET SECTIONS.

ADJUSTED CUT VOLUME = 253,930 CUBIC YARDS
ADJUSTED FILL VOLUME = 271,080 CUBIC YARDS

ADDITIONAL VOLUMES FROM WATER QUALITY BASINS AND UTILITY TRENCHES ARE ANTICIPATED TO
GENERATE AN ADDITIONAL 17,150 CUBIC YARDS WHICH WILL BALANCE THE SITE GRADING.

PROJECT NOTES & ASSOCIATED APPLICATIONS

1. A SPECIFIC PLAN IS PROPOSED FOR THIS PROJECT.

TENTATIVE MAP PREPARATION DATE

JULY 2017

VARIANCE REQUESTS

- 1) GRADING VARIANCE REQUESTED FOR SLOPES IN EXCESS OF 20 FEET IN
HEIGHT AND FOR ELIMINATION OF SLOPE BENCHES. PROPOSED MAXIMUM
HEIGHT OF SLOPES (INCLUDING RETAINING WALL HEIGHT) WITHOUT
BENCHES IS 65'.

ADMINISTRATIVE APPROVAL REQUESTS

- 1) REQUEST FOR INCREASE IN CUL-DE-SAC LENGTH FROM 600 FEET FOR
STREET B BY THE CITY OF SAN MARCOS DEVELOPMENT REVIEW
COMMITTEE.
- 2) REQUEST FOR ADMINISTRATIVE APPROVAL OF THE 20' PUBLIC
EMERGENCY ACCESS ROAD TO BE CONSIDERED THE SECONDARY
ACCESS FOR THIS PROJECT.
- 3) REQUEST FOR ADMINISTRATIVE APPROVAL FOR VARIANCE TO THE
URBAN STREET STANDARDS DUE TO THE CITY OF SAN MARCOS
REQUESTING ALL INTERIOR STREETS BE PRIVATE AND THE URBAN
STREET STANDARDS REQUIRING A PUBLIC ROAD FRONTAGE FOR ALL
RESIDENCES.

PRESENT & PROPOSED USE:



PRESENT: VACANT
PROPOSED: SINGLE FAMILY RESIDENTIAL, OPEN SPACE

ACCESS

THE PROJECT WILL BE ACCESSED BY PRIVATE STREETS
A, B AND C WHICH TIE TO LAS POSAS ROAD, A
PUBLIC STREET, ALL AS SHOWN HEREON.

TERTIARY EMERGENCY ACCESS NOTE



A TERTIARY EMERGENCY ACCESS ROAD FROM THIS PROJECT TO AVENIDA LEON IS
REQUIRED. LOCATION OF THE BEGINNING/ENDING OF SAID EMERGENCY ACCESS IS
NOTED IN THIS SHEET.

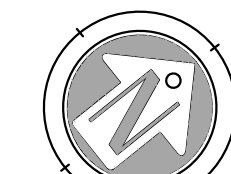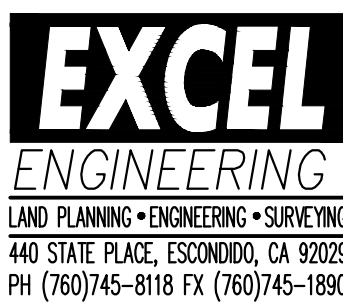

SCALE: 1"=120'
0 120 240 360 480

TENTATIVE MAP FOR SAN
MARCOS MURAI
TSM 15-007

SHEET 2 OF 8 SHEETS
EXISTING SITE CONDITIONS

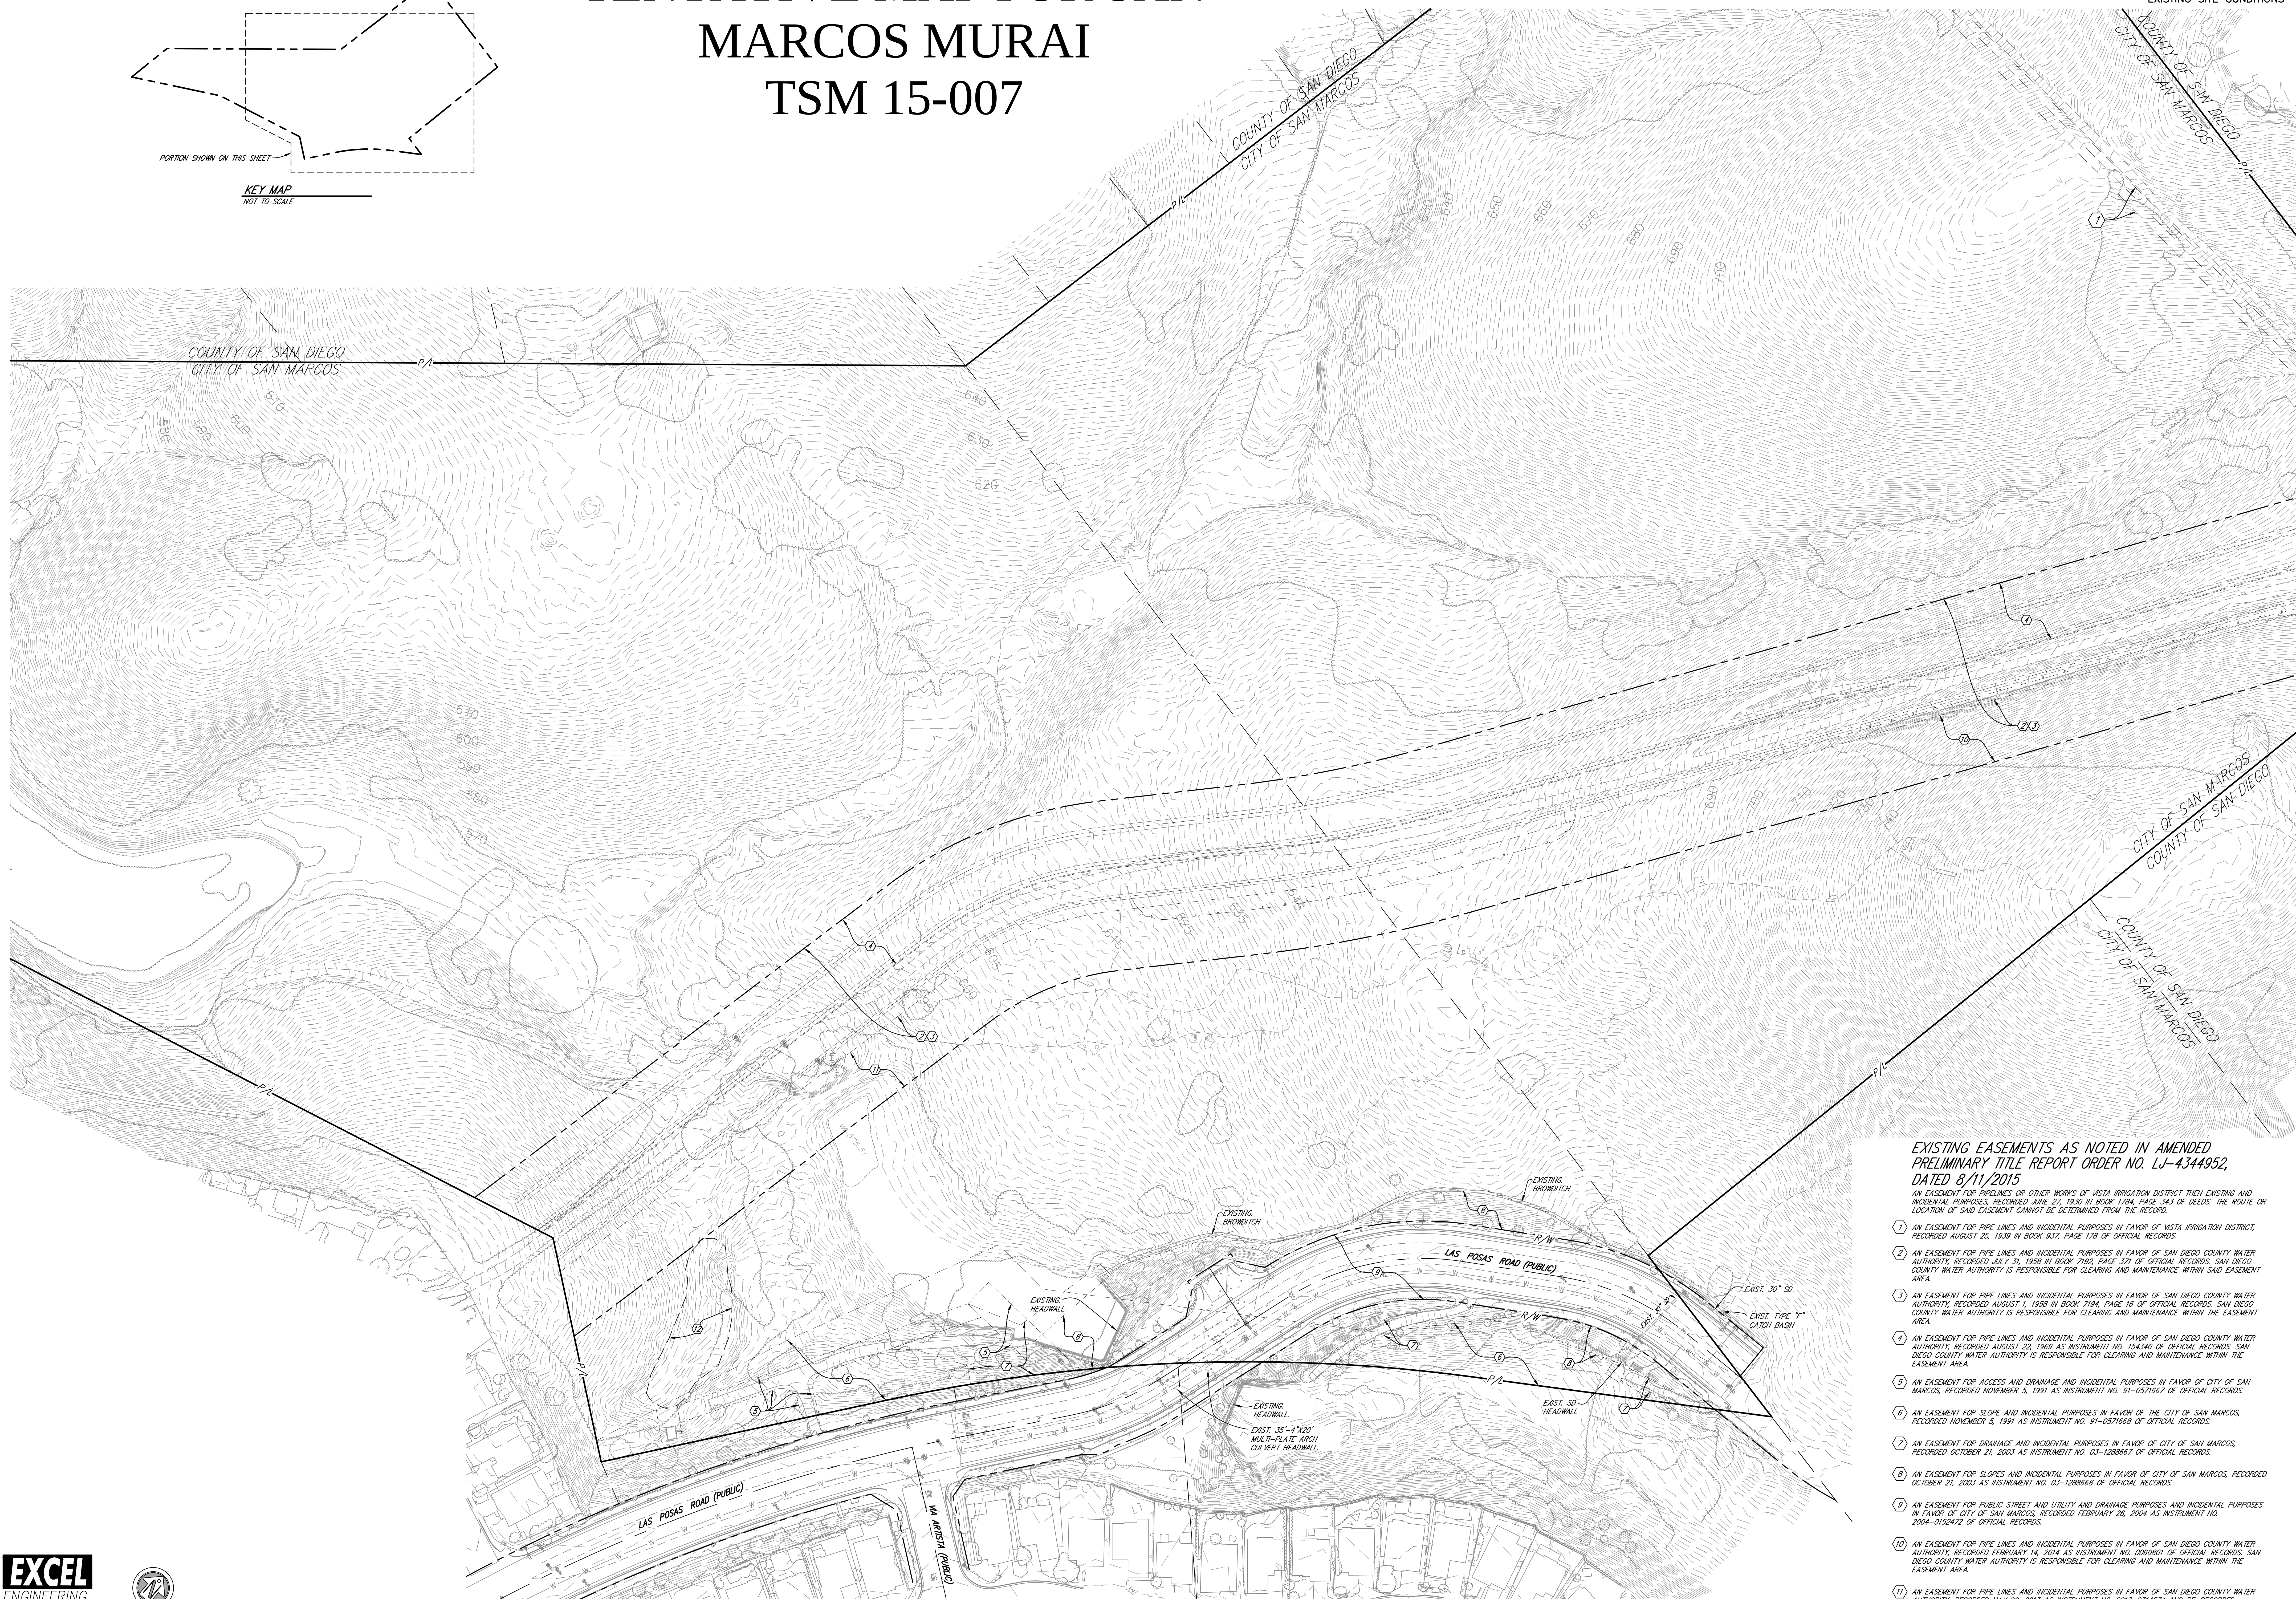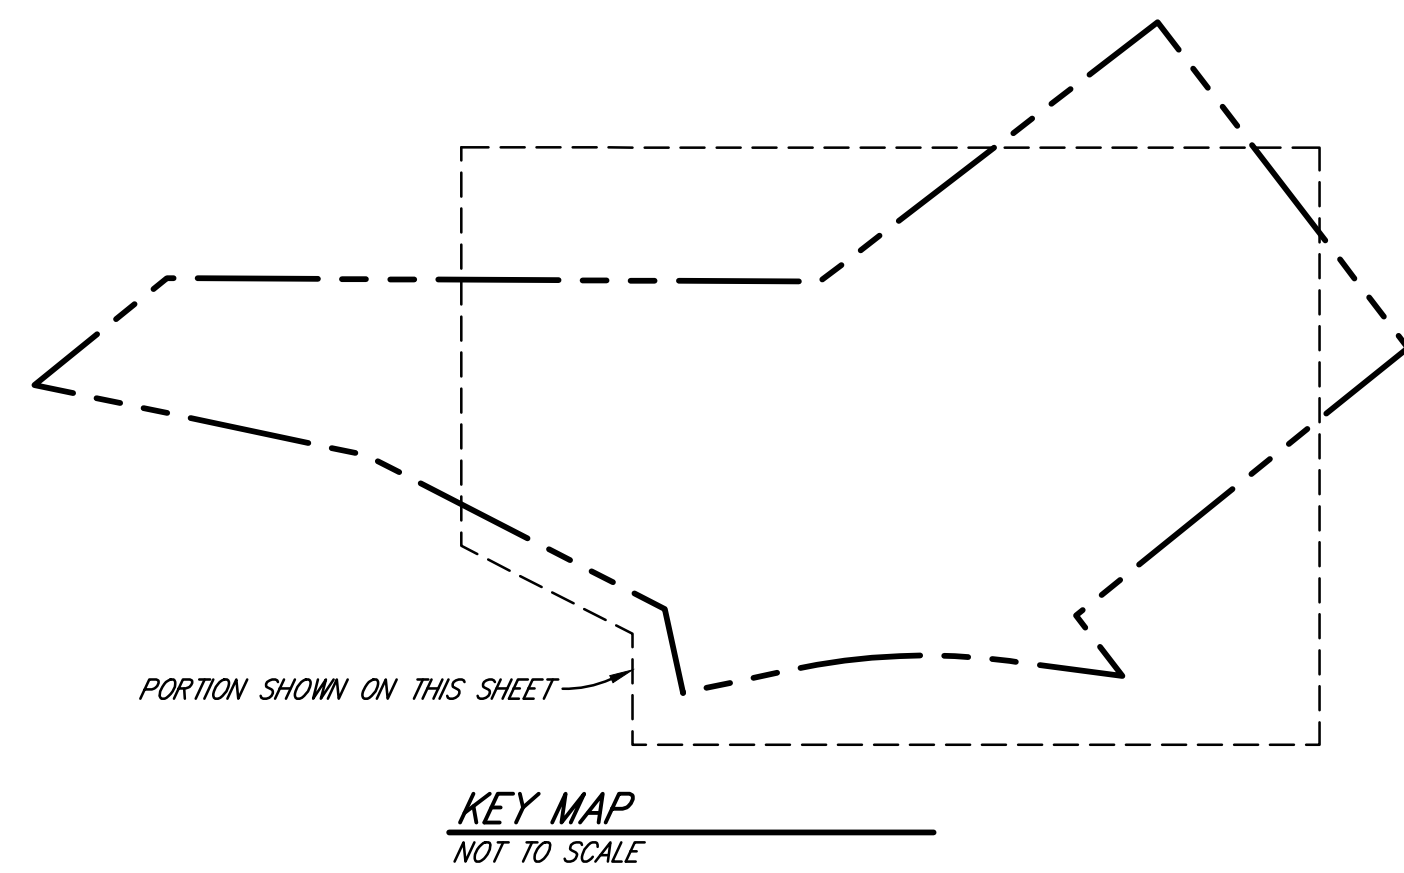

- EXISTING EASEMENTS AS NOTED IN AMENDED
PRELIMINARY TITLE REPORT ORDER NO. LJ-4344952,
DATED 8/11/2015
- AN EASEMENT FOR PRELINES OR OTHER WORKS OF VISTA IRRIGATION DISTRICT THEN EXISTING AND INCIDENTAL PURPOSES, RECORDED JUNE 27, 1930 IN BOOK 1784, PAGE 343 OF DEEDS. THE ROUTE OR LOCATION OF SAID EASEMENT CANNOT BE DETERMINED FROM THE RECORD.
- 1 AN EASEMENT FOR PIPE LINES AND INCIDENTAL PURPOSES IN FAVOR OF VISTA IRRIGATION DISTRICT, RECORDED AUGUST 25, 1939 IN BOOK 937, PAGE 178 OF OFFICIAL RECORDS.
 - 2 AN EASEMENT FOR PIPE LINES AND INCIDENTAL PURPOSES IN FAVOR OF SAN DIEGO COUNTY WATER AUTHORITY, RECORDED JULY 31, 1958 IN BOOK 7192, PAGE 371 OF OFFICIAL RECORDS. SAN DIEGO COUNTY WATER AUTHORITY IS RESPONSIBLE FOR CLEARING AND MAINTENANCE WITHIN SAID EASEMENT AREA.
 - 3 AN EASEMENT FOR PIPE LINES AND INCIDENTAL PURPOSES IN FAVOR OF SAN DIEGO COUNTY WATER AUTHORITY, RECORDED AUGUST 1, 1958 IN BOOK 7194, PAGE 16 OF OFFICIAL RECORDS. SAN DIEGO COUNTY WATER AUTHORITY IS RESPONSIBLE FOR CLEARING AND MAINTENANCE WITHIN THE EASEMENT AREA.
 - 4 AN EASEMENT FOR PIPE LINES AND INCIDENTAL PURPOSES IN FAVOR OF SAN DIEGO COUNTY WATER AUTHORITY, RECORDED AUGUST 23, 1969 AS INSTRUMENT NO. 154340 OF OFFICIAL RECORDS. SAN DIEGO COUNTY WATER AUTHORITY IS RESPONSIBLE FOR CLEARING AND MAINTENANCE WITHIN THE EASEMENT AREA.
 - 5 AN EASEMENT FOR ACCESS AND DRAINAGE AND INCIDENTAL PURPOSES IN FAVOR OF CITY OF SAN MARCOS, RECORDED NOVEMBER 5, 1991 AS INSTRUMENT NO. 91-0571667 OF OFFICIAL RECORDS.
 - 6 AN EASEMENT FOR SLOPE AND INCIDENTAL PURPOSES IN FAVOR OF THE CITY OF SAN MARCOS, RECORDED NOVEMBER 5, 1991 AS INSTRUMENT NO. 91-0571668 OF OFFICIAL RECORDS.
 - 7 AN EASEMENT FOR DRAINAGE AND INCIDENTAL PURPOSES IN FAVOR OF CITY OF SAN MARCOS, RECORDED OCTOBER 21, 2003 AS INSTRUMENT NO. 03-1288667 OF OFFICIAL RECORDS.
 - 8 AN EASEMENT FOR SLOPE AND INCIDENTAL PURPOSES IN FAVOR OF CITY OF SAN MARCOS, RECORDED OCTOBER 21, 2003 AS INSTRUMENT NO. 03-1288668 OF OFFICIAL RECORDS.
 - 9 AN EASEMENT FOR PUBLIC STREET AND UTILITY AND DRAINAGE PURPOSES AND INCIDENTAL PURPOSES IN FAVOR OF CITY OF SAN MARCOS, RECORDED FEBRUARY 26, 2004 AS INSTRUMENT NO. 2004-0152472 OF OFFICIAL RECORDS.
 - 10 AN EASEMENT FOR PIPE LINES AND INCIDENTAL PURPOSES IN FAVOR OF SAN DIEGO COUNTY WATER AUTHORITY, RECORDED FEBRUARY 14, 2014 AS INSTRUMENT NO. 0060807 OF OFFICIAL RECORDS. SAN DIEGO COUNTY WATER AUTHORITY IS RESPONSIBLE FOR CLEARING AND MAINTENANCE WITHIN THE EASEMENT AREA.
 - 11 AN EASEMENT FOR PIPE LINES AND INCIDENTAL PURPOSES IN FAVOR OF SAN DIEGO COUNTY WATER AUTHORITY, RECORDED MAY 20, 2013 AS INSTRUMENT NO. 2013-0314574 AND RE-RECORDED FEBRUARY 14, 2014 AS INSTRUMENT NO. 0060802, BOTH OF OFFICIAL RECORDS. SAN DIEGO COUNTY WATER AUTHORITY IS RESPONSIBLE FOR CLEARING AND MAINTENANCE WITHIN THE EASEMENT AREA.
 - 12 A PERPETUAL CONSERVATION EASEMENT, RECORDED OCTOBER 26, 2004 AS DOCUMENT NO. 2004-1011057 OF OFFICIAL RECORDS.

C:\Users\paw\OneDrive\Documents\TSM 15-007\TSM 15-007.dwg

LEGEND
EXIST. INDEX CONTOUR
NEW INDEX CONTOUR
DAYLIGHT / LIMITS OF GRADING
GRADE
RETAINING WALL**
CUT/FILL SLOPE
TRAIL
** MATERIALS AND DECORATIVE FACING TO BE DETERMINED BY PLANNING DEPARTMENT AND DEVELOPER

NOTES
* SEE SHEET 4 FOR LOT INFORMATION.
* SEE SHEET 5 FOR PROPOSED UTILITIES.
* SEE SHEET 6 FOR PROJECT CROSS SECTIONS.
* SEE SHEET 6 FOR TYPICAL ROAD SECTIONS.
* SEE SHEET 6 FOR EMERGENCY VEHICLE TURNING MOTIONS.
PROPOSED RETAINING WALL NOTES
1 RETAINING WALL HEIGHT VARIES FROM 1' TO 10'. AVERAGE EXPOSED HEIGHT IS 7'.
2 RETAINING WALL HEIGHT VARIES FROM 1' TO 5'. AVERAGE EXPOSED HEIGHT IS 4'.
3 RETAINING WALL HEIGHT VARIES FROM 1' TO 5'. AVERAGE EXPOSED HEIGHT IS 3'.
4 3' MAXIMUM RETAINING WALL.
5 RETAINING WALL HEIGHT VARIES FROM 1' TO 1.5'. AVERAGE EXPOSED HEIGHT IS 8'.
6 RETAINING WALL HEIGHT VARIES FROM 1' TO 5'. AVERAGE EXPOSED HEIGHT IS 4'.
7 RETAINING WALL HEIGHT VARIES FROM 1' TO 7'. AVERAGE EXPOSED HEIGHT IS 5'.

RETAINING WALL NOTE:
WALLS SHOWN HERE ARE PER THE SDSOS C-6 STANDARD DETAIL (SPLIT FACE). ADDITIONAL DESIGN & REINFORCEMENT WILL BE REQUIRED FOR THE WALLS THAT ARE OVER THE HEIGHT OF 5' 4".

TENTATIVE MAP FOR SAN MARCOS MURAI TSM 15-007

SHEET 3 OF 8 SHEETS
PROPOSED GRADING

COUNTY OF SAN DIEGO
CITY OF SAN MARCOS

BIOLOGICAL CONSERVATION AREA LOT Q

OPEN SPACE LOT F

DAYLIGHT/LIMITS OF GRADING

150' FIRE SETBACK WITH MINOR EXCEPTIONS AS NOTED

DAYLIGHT/LIMITS OF GRADING

24' SLOPE MAX.

LOT 60

LOT 59

LOT 58

LOT 57

LOT 56

LOT 55

LOT 54

LOT 53

LOT 52

LOT 51

LOT 50

LOT 49

LOT 48

LOT 47

LOT 46

STREET CENTERLINE DATA									
NO	DELTA/BRG	RADIUS	LENGTH						
1	N83°47'41"W	---	81.39'						
2	Δ=09°03'34"	1000.00'	138.21'						
3	Δ=09°05'37"	1000.00'	1.68'						
4	N74°38'00"W	---	282.52'						
5	Δ=29°10'41"	650.00'	331.02'						
6	N45°27'19"W	---	20.50'						
7	N15°16'11"E	---	30.17'						
8	Δ=16°51'27"	800.00'	235.37'						
9	N32°10'40"E	---	201.03'						
10	Δ=8°38'10"W	200.00'	344.30'						
11	Δ=6°30'21"W	---	344.59'						
12	N66°30'21"W	---	87.10'						
13	Δ=84°47'38"	200.00'	295.99'						
14	Δ=09°36'13"	1500.00'	254.92'						
15	N51°41'32"W	---	30.00'						
16	N23°29'33"E	---	43.93'						
17	Δ=2°10'10"	1800.00'	661.36'						
18	Δ=0°28'23"	1800.00'	14.98'						
19	N45°01'16"E	---	236.77'						
20	Δ=14°19'01"	1400.00'	349.42'						
21	N30°43'17"E	---	145.91'						
22	N59°16'43"W	---	16.67'						

LOT INFORMATION									
LOT NO.	LOT AREA (SF)	BUILDING TYPE	BLDG ELEVATION	PAD ELEVATION	LOT NO.	LOT AREA (SF)	BUILDING TYPE	BLDG ELEVATION	PAD ELEVATION
1	8,308.05	PLAN 1	C	620.00	52	6,000.84	PLAN 2-R	A	621.00
2	8,380.44	PLAN 2	B	622.00	53	5,894.08	PLAN 3	B	621.50
3	9,190.93	PLAN 1-R	A	625.00	54	6,000.84	PLAN 1-R	C	621.50
4	9,491.04	PLAN 3-R	B	632.00	55	5,894.08	PLAN 2	A	622.00
5	10,457.44	PLAN 2-R	C	641.00	56	6,000.84	PLAN 1	B	622.00
6	13,968.89	PLAN 1-R	B	651.50	57	6,000.84	PLAN 2	A	622.50
7	11,302.56	PLAN 3-R	A	667.50	58	7,620.49	PLAN 2-R	C	623.00
8	7,967.17	PLAN 2-R	B	673.50	59	7,362.97	PLAN 2	B	623.50
9	7,236.17	PLAN 1-R	C	680.50	60	8,622.55	PLAN 1	C	624.00
10	6,577.41	PLAN 1	A	686.50	61	5,782.50	PLAN 2-R	B	621.60
11	6,478.10	PLAN 3	B	688.50	62	6,015.24	PLAN 2	C	621.10
12	6,645.48	PLAN 2-R	A	690.50	63	5,941.16	PLAN 1-R	B	621.10
13	5,948.65	PLAN 2	C	661.25	64	5,913.06	PLAN 3	C	620.60
14	7,259.91	PLAN 1	A	653.25	65	5,608.83	PLAN 2-R	A	620.60
15	5,500.00	PLAN 3	C	647.75	66	9,526.02	PLAN 3	B	620.10
16	6,485.83	PLAN 2	B	644.00	67	5,324.64	PLAN 2	C	620.10
17	6,584.26	PLAN 3-R	A	641.50	68	5,828.73	PLAN 1-R	B	618.60
18	6,333.82	PLAN 1-R	C	639.00	69	10,805.43	PLAN 2	B	619.50
19	6,236.31	PLAN 1	B	636.25	70	8,515.14	PLAN 3	A	621.00
20	6,265.94	PLAN 2-R	A	633.50	71	8,320.02	PLAN 2	C	621.00
21	6,198.32	PLAN 3-R	C	631.50	72	7,870.77	PLAN 1	A	621.50
22	6,295.25	PLAN 2-R	A	629.50	73	7,799.47	PLAN 2	B	621.50
23	6,208.48	PLAN 3-R	B	627.50	74	7,827.93	PLAN 1	C	622.00
24	6,095.77	PLAN 1-R	A	625.50	75	2,009.83	PLAN 3-R	A	622.50
25	5,628.15	PLAN 2-R	C	624.50	76	8,238.61	PLAN 2	C	624.50
26	9,132.00	PLAN 2-R	B	621.25	77	7,947.37	PLAN 3-R	B	628.50
27	6,483.70	PLAN 1-R	C	621.25	78	7,611.26	PLAN 1-R	A	635.00
28	5,907.74	PLAN 2	A	622.00	79	6,946.95	PLAN 2-R	C	641.75
29	5,860.19	PLAN 1	C	623.00	80	7,525.43	PLAN 1	B	647.00
30	5,692.46	PLAN 3	A	624.50	81	9,389.99	PLAN 1	B	672.00
31	5,805.31	PLAN 1-R	B	625.00	82	12,764.28	PLAN 3	B	663.00
32	6,033.48	PLAN 3	C	626.00	83	10,535.85	PLAN 1-R	C	654.00
33	6,881.36	PLAN 1	A	638.00	84	10,586.20	PLAN 3	A	644.00
34	7,606.95	PLAN 3-R	B	635.00	85	9,511.49	PLAN 2	B	635.00
35	5,606.65	PLAN 2	A	642.00	86	9,022.42	PLAN 3-R	C	629.00
36	5,426.74	PLAN 3	C	641.00	87	9,163.00	PLAN 2	A	624.00
37	6,388.81	PLAN 1	B	633.00	88	6,648.91	PLAN 1-R	B	622.00
38	7,189.56	PLAN 3	A	626.00	89	11,001.16	PLAN 3-R	A	620.00
39	6,288.32	PLAN 1	C	623.00					
40	6,191.22	PLAN 2	B	620.50	LOT A	3,683.15	---	---	682.00
41	5,747.94	PLAN 1-R	A	620.00	LOT B	11,038.35	---	---	VARIES
42	5,659.86	PLAN 3	C	620.00	LOT C	60,513.06	---	---	VARIES
43	5,820.90	PLAN 2-R	A	619.50	LOT D	11,729.46	---	---	VARIES
44	6,104.70	PLAN 3	B	619.50	LOT E	261,265.94	---	---	VARIES
45	6,355.84	PLAN 3-R	C	619.50	LOT F	685,398.05	---	---	VARIES
46	6,300.03	PLAN 3	A	619.50	LOT G	46,478.96	---	---	VARIES
47	5,880.00	PLAN 1	C	619.50	LOT H	2,572.97	---	---	VARIES
48	5,775.00	PLAN 2-R	C	620.00	LOT I	2,098.91	---	---	VARIES
49	5,880.00	PLAN 3	B	620.00	LOT K	6,335.96	---	---	VARIES
50	5,990.00	PLAN 1-R	A	620.50	LOT L	2,200.00	---	---	VARIES
51	5,399.89	PLAN 3	C	621.00	LOT M	135,626.38	---	---	VARIES
					LOT N	32,849.78	---	---	VARIES
					LOT O	85,305.62	---	---	VARIES
					LOT P	643,738.52	---	---	VARIES
					LOT Q	958,148.28	---	---	VARIES
					LOT R	171,362.74	---	---	VARIES
					LOT S	162,781.23	---	---	VARIES


LOT AREA TOTALS		
NO. OF LOTS	LOT SIZE	AVERAGE
SINGLE FAMILY LOTS	89	7,236.73
LETTER LOTS	18	182,396.30
TOTAL LOTS	107	
BUILDING PLAN 1	15	
BUILDING PLAN 2	15	
BUILDING PLAN 3	18	
BUILDING PLAN 1-R	35	
BUILDING PLAN 2-R	35	
BUILDING PLAN 3-R	11	

EXCEL ENGINEERING
LAND PLANNING • ENGINEERING • SURVEYING
400 STATE PLACE, SUITE 200, SAN MARCOS, CA 92069
PH (760) 465-8118 FAX (760) 465-1880
SCALE: 1"=50'
0 50 100 150 200

NOTE: THE PAVEMENT MARKINGS WITHIN LAS POSAS ROAD SHALL BE UPDATED TO INCLUDE THROUGH TRAFFIC ON LAS POSAS ROAD BEYOND VIA ARTISTA AND REMOVAL OF THE BARRICADES UNLESS ALREADY DONE BY ANOTHER PROJECT PRIOR TO THIS DEVELOPMENT.

SITE DEVELOPMENT PLAN FOR SAN MARCOS MURAI SDP 16-002

STREET CENTERLINE DATA			
NO.	DELTA/BRG	RADIUS	LENGTH
1	N83°47'41"W	---	81.39'
2	S=09°05'54"	1000.00'	158.21'
3	S=09°05'47"	1000.00'	1.68'
4	N74°38'00"W	---	292.52'
5	S=89°04'41"	650.00'	331.02'
6	N45°27'19"W	---	30.02'
7	N15°16'12"E	---	30.17'
8	S=16°51'22"	800.00'	235.33'
9	N32°07'40"E	---	201.03'
10	S=58°38'07"	200.00'	344.30'
11	N66°30'27"W	---	344.59'
12	N66°30'27"W	---	87.10'
13	S=84°47'38"	200.00'	295.99'
14	S=09°36'33"	1520.00'	254.92'
15	N51°41'32"W	---	30.02'
16	N23°29'33"E	---	43.93'
17	S=21°03'09"	1800.00'	661.38'
18	S=02°28'37"	1800.00'	14.98'
19	N45°01'18"E	---	236.77'
20	S=14°01'01"	1400.00'	340.42'
21	N30°43'17"E	---	145.91'
22	N59°16'43"W	---	18.87'

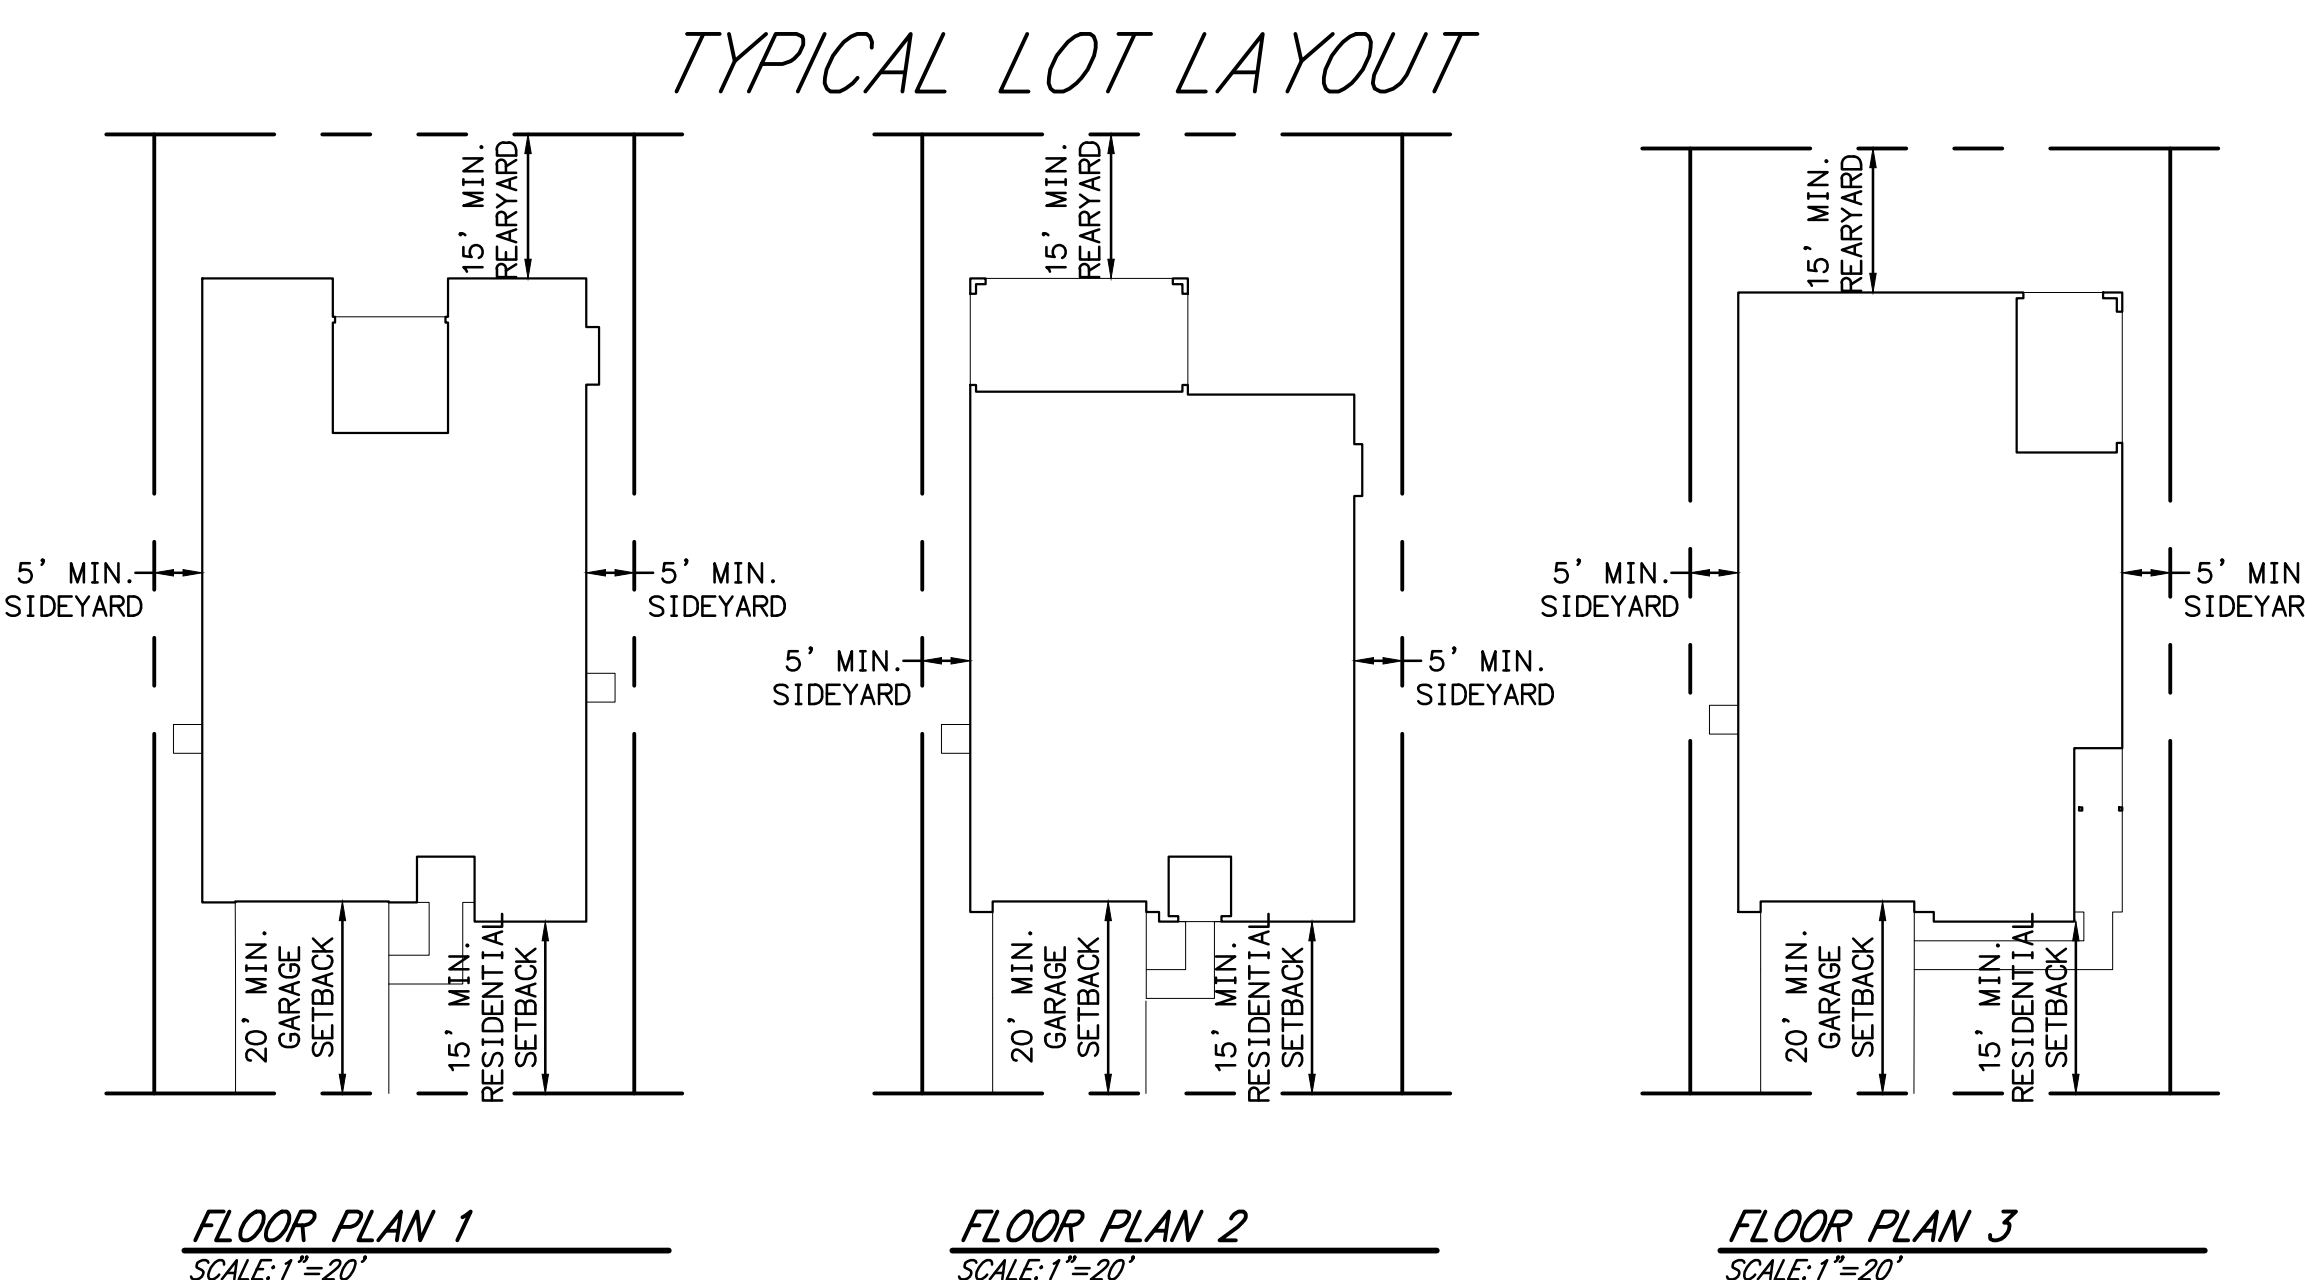

COUNTY OF SAN DIEGO
CITY OF SAN MARCOS



RETAINING WALL NOTE:
WALLS SHOWN HERE ARE PER THE SDSD C-6
STANDARD DETAIL (SPLIT FACE). ADDITIONAL
DESIGN & REINFORCEMENT WILL BE REQUIRED
FOR THE WALLS THAT ARE OVER THE HEIGHT
OF 5' 4".



LEGEND	
EXIST. INDEX CONTOUR	---
NEW INDEX CONTOUR	---
DAYLIGHT LIMITS OF GRADING	---
GRADE	---
RETAINING WALL	---
OUTFALL SLOPE	---
TRAIL	---

NOTES
* SEE SHEET 3 FOR LOT INFORMATION.
* SEE SHEET 5 FOR PROPOSED UTILITIES.

LOT AREA TOTALS		
	NO. OF LOTS	AVERAGE LOT SIZE
SINGLE FAMILY LOTS	89	7,226.73
LETTER LOTS	18	182,396.30
TOTAL LOTS	107	
BUILDING PLAN 1	15	
BUILDING PLAN 2	15	
BUILDING PLAN 3	18	
BUILDING PLAN 1-R	15	
BUILDING PLAN 2-R	15	
BUILDING PLAN 3-R	11	

LOT INFORMATION									
LOT NO.	LOT AREA (SF)	BUILDING TYPE	BLDG ELEVATION	PAD ELEVATION	LOT NO.	LOT AREA (SF)	BUILDING TYPE	BLDG ELEVATION	PAD ELEVATION
1	8,308.05	PLAN 1	C	620.00	52	6,000.84	PLAN 2-R	A	621.00
2	8,390.44	PLAN 2	B	622.00	53	5,894.08	PLAN 3	B	621.50
3	9,190.93	PLAN 1-R	A	625.00	54	6,000.84	PLAN 1-R	C	621.50
4	9,491.04	PLAN 3-R	B	632.00	55	5,894.08	PLAN 2	A	620.00
5	10,457.44	PLAN 2-R	C	641.00	56	6,000.84	PLAN 1	B	620.00
6	13,968.89	PLAN 1-R	B	651.50	57	6,833.57	PLAN 3	A	622.50
7	11,302.56	PLAN 3-R	A	667.50	58	7,620.49	PLAN 2-R	C	623.00
8	7,967.17	PLAN 2-R	B	673.50	59	7,362.97	PLAN 2	B	623.50
9	2,236.17	PLAN 1-R	C	680.50	60	6,622.55	PLAN 1-C	C	624.00
10	6,577.41	PLAN 1	A	686.50	61	5,782.50	PLAN 2-R	B	621.60
11	6,478.10	PLAN 3	B	689.50	62	6,015.24	PLAN 2	C	621.10
12	6,645.48	PLAN 2-R	A	690.50	63	5,941.16	PLAN 1-R	B	621.10
13	5,948.65	PLAN 2	C	661.25	64	5,913.06	PLAN 3	C	620.60
14	2,259.91	PLAN 1	A	653.25	65	5,608.83	PLAN 2-R	A	620.60
15	5,500.00	PLAN 3	C	647.75	66	5,576.07	PLAN 3	B	620.10
16	6,485.83	PLAN 2	B	644.00	67	5,324.64	PLAN 2-R	C	620.10
17	6,584.26	PLAN 3-R	A	641.50	68	5,828.73	PLAN 1-R	B	618.60
18	6,333.82	PLAN 1-R	C	639.00	69	10,865.43	PLAN 2	B	619.50
19	6,256.31	PLAN 1	B	636.25	70	8,515.14	PLAN 3	A	621.00
20	6,265.84	PLAN 2-R	A	633.50	71	8,320.02	PLAN 2	C	621.00
21	6,198.32	PLAN 3-R	C	631.50	72	7,870.77	PLAN 1	A	621.50
22	6,290.25	PLAN 2-R	A	629.50	73	7,790.47	PLAN 2	B	621.50
23	6,208.48	PLAN 3-R	B	627.50	74	7,827.93	PLAN 1	C	622.00
24	6,095.77	PLAN 1-R	A	625.50	75	8,009.83	PLAN 3-R	A	622.50
25	5,628.15	PLAN 2-R	C	624.50	76	8,238.63	PLAN 2	C	624.50
26	9,120.00	PLAN 2-R	B	621.25	77	7,940.37	PLAN 3-R	B	628.50
27	6,483.70	PLAN 1-R	C	621.25	78	7,611.26	PLAN 3-R	A	633.00
28	5,807.74	PLAN 2	A	622.00	79	6,966.95	PLAN 2-R	C	641.75
29	5,860.19	PLAN 1	C	623.00	80	7,525.41	PLAN 1	B	647.00
30	5,692.46	PLAN 3	A	624.50	81	9,389.99	PLAN 1	B	672.00
31	5,805.31	PLAN 1-R	B	625.00	82	12,748.28	PLAN 3	B	661.00
32	6,034.48	PLAN 3	C	626.00	83	10,535.85	PLAN 1-R	C	654.00
33	6,881.36	PLAN 1-R	A	628.00	84	10,586.20	PLAN 3	A	644.00
34	7,606.95	PLAN 3-R	B	635.00	85	9,511.49	PLAN 2	B	635.00
35	5,606.65	PLAN 2	A	642.00	86	9,022.42	PLAN 3-R	C	639.00
36	5,426.74	PLAN 3	C	641.00	87	9,163.00	PLAN 2	A	624.00
37	6,988.81	PLAN 1	B	633.00	88	8,648.91	PLAN 1-R	B	622.00
38	7,189.56	PLAN 3	A	626.00	89	11,001.16	PLAN 3-R	A	620.00
39	6,288.32	PLAN 1	C	623.00					
40	6,191.22	PLAN 2	B	620.50	LOT A	3,683.15			682.00
41	5,747.94	PLAN 1-R	A	620.00	LOT B	11,038.35			VARIES
42	5,655.86	PLAN 3	C	620.00	LOT C	60,519.06			VARIES
43	5,820.90	PLAN 2-R	A	619.50	LOT D	11,729.46			VARIES
44	6,104.70	PLAN 3	B	619.50	LOT E	261,265.84			VARIES
45	6,355.84	PLAN 3-R	C	619.50	LOT F	685,398.05			VARIES
46	6,300.03	PLAN 3	A	619.50	LOT G	46,478.96			VARIES
47	5,880.00	PLAN 1	C	619.50	LOT H	2,572.97			VARIES
48	5,775.00	PLAN 2-R	C	620.00	LOT I	2,098.91			VARIES
49	5,860.00	PLAN 3	B	620.00	LOT J	6,335.96			VARIES
50	5,950.00	PLAN 1-R	A	620.50	LOT L	2,200.00			VARIES
51	5,359.89	PLAN 3	C	621.00	LOT M	135,626.38			VARIES
					LOT N	32,849.78			VARIES







SHEET 5 OF 8 SHEETS
PROPOSED UTILITIES

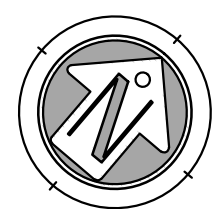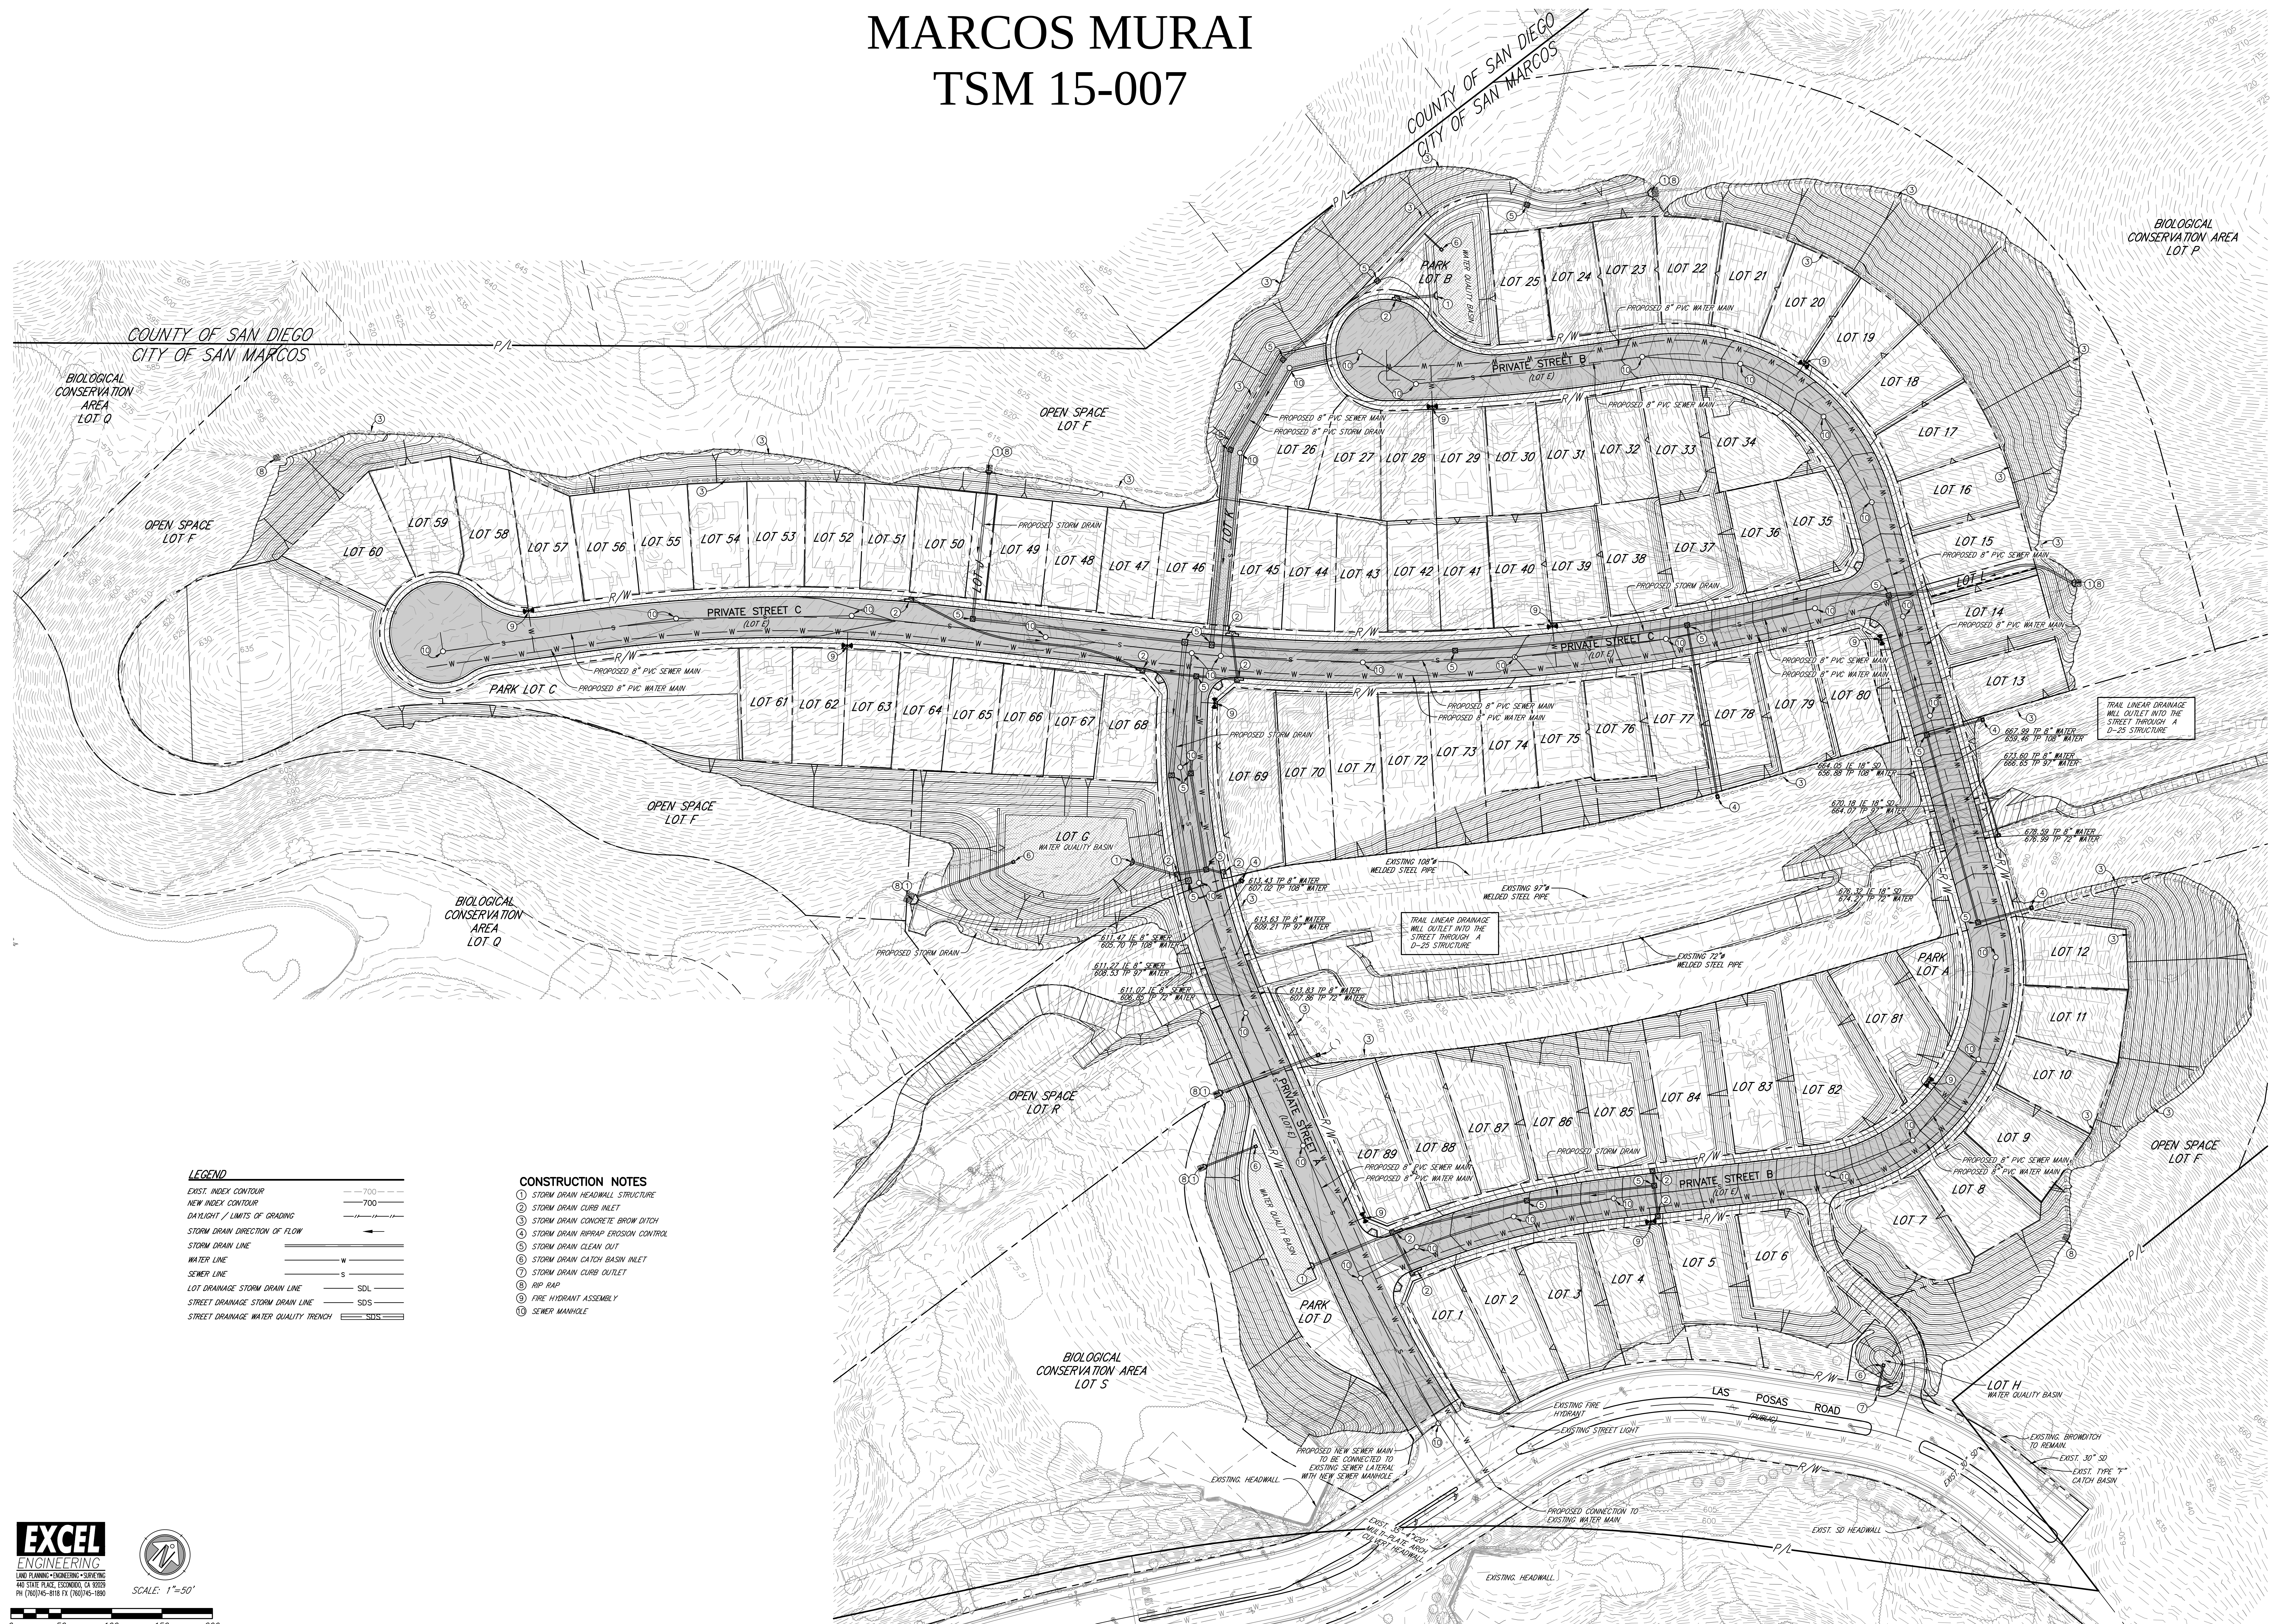


SCALE: 1"=50

SHEET 6 OF 8 SHEETS

PROJECT CROSS SECTIONS

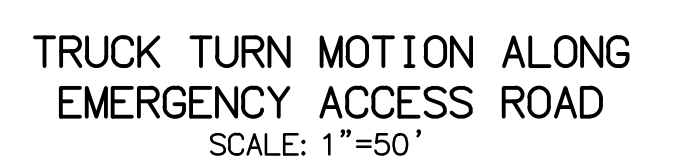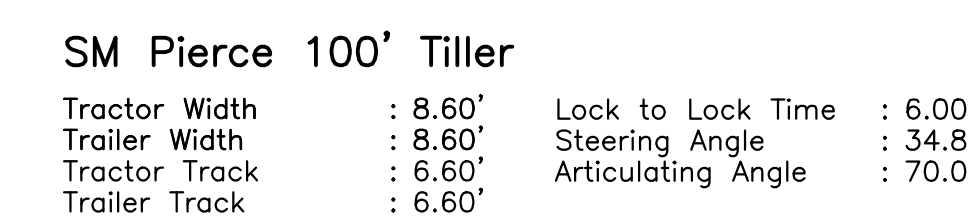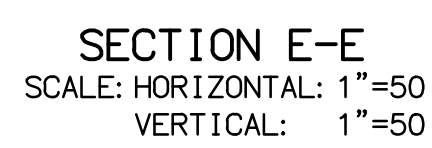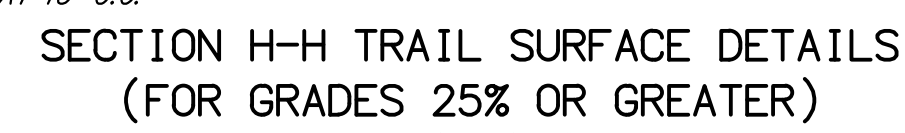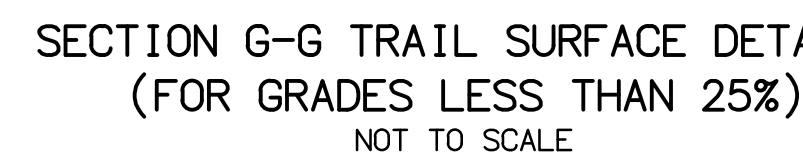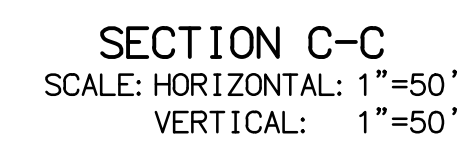

PROJECT OVERALL VIEW
OF BOUNDARY & EXISTING
EASEMENTS.

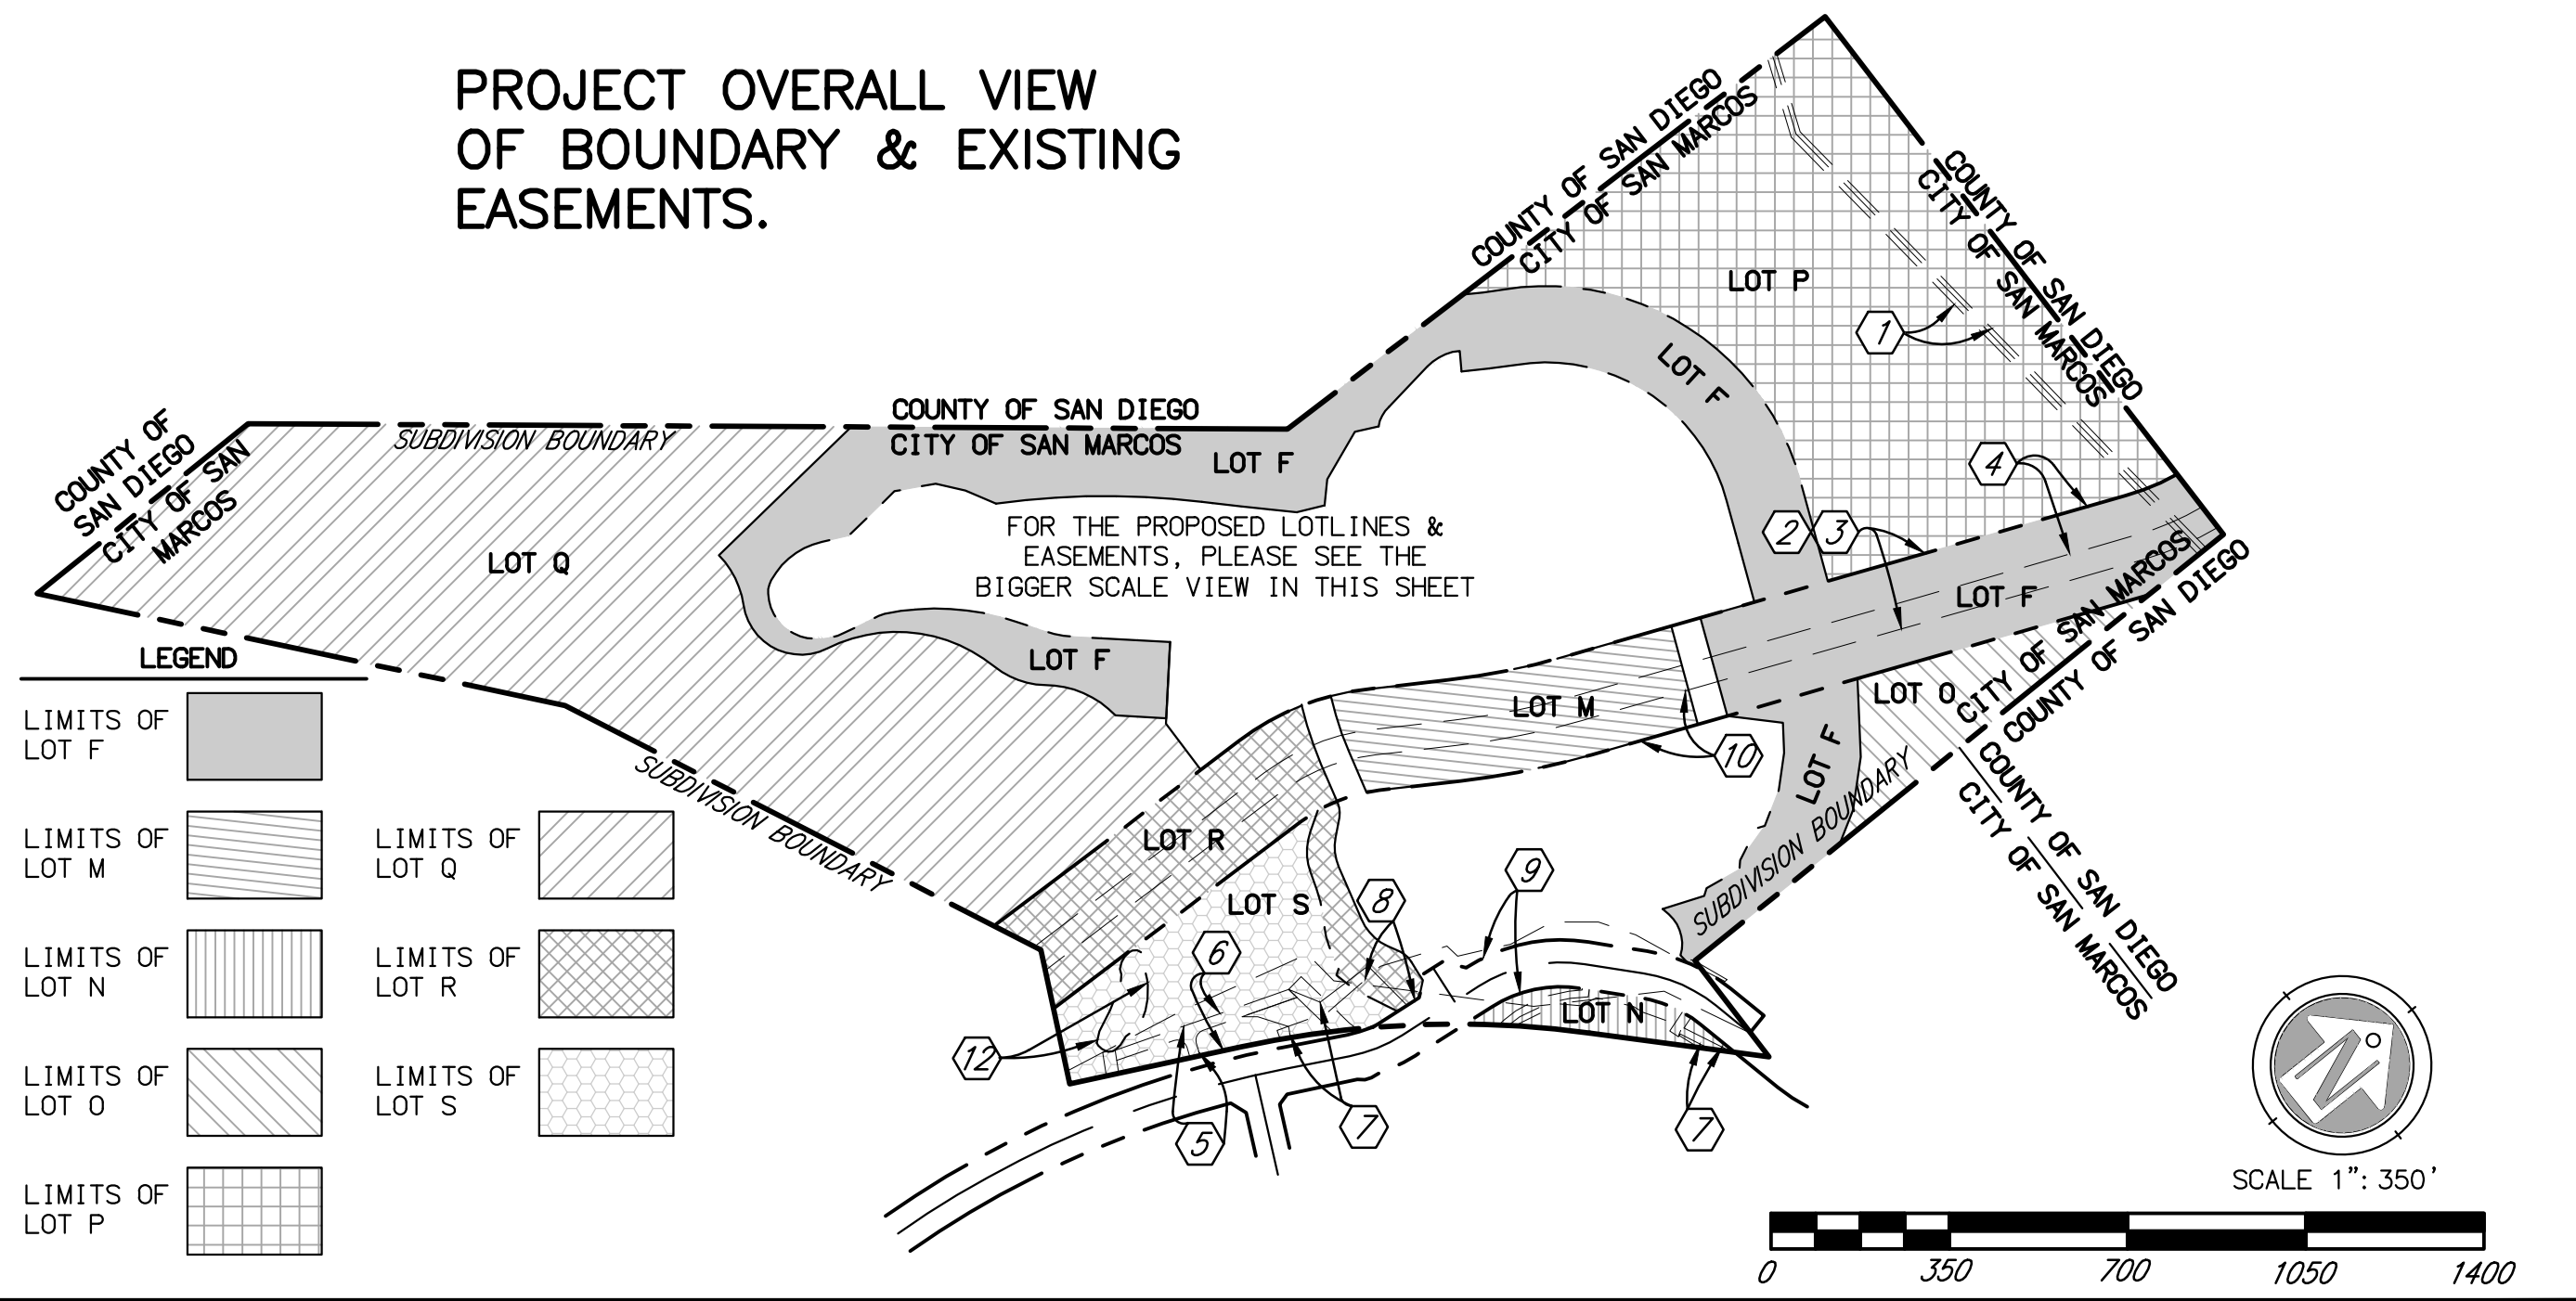

TENTATIVE MAP FOR SAN MARCOS MURAI TSM 15-007

EXISTING EASEMENTS AS NOTED IN AMENDED
PRELIMINARY TITLE REPORT ORDER NO. LJ-4344952,
DATED 8/11/2015

SHEET 7 OF 8 SHEETS
MAP SHEET

- AN EASEMENT FOR PIPELINES OR OTHER WORKS OF VISTA IRRIGATION DISTRICT THEN EXISTING AND INCIDENTAL PURPOSES, RECORDED JUNE 27, 1930 IN BOOK 1764, PAGE 343 OF DEEDS, THE ROUTE OR LOCATION OF SAID EASEMENT CANNOT BE DETERMINED FROM THE RECORD.
- AN EASEMENT FOR PIPE LINES AND INCIDENTAL PURPOSES IN FAVOR OF VISTA IRRIGATION DISTRICT, RECORDED AUGUST 25, 1938 IN BOOK 937, PAGE 178 OF OFFICIAL RECORDS.
- AN EASEMENT FOR PIPE LINES AND INCIDENTAL PURPOSES IN FAVOR OF SAN DIEGO COUNTY WATER AUTHORITY, RECORDED JULY 31, 1958 IN BOOK 7192, PAGE 371 OF OFFICIAL RECORDS, SAN DIEGO COUNTY WATER AUTHORITY IS RESPONSIBLE FOR CLEARING AND MAINTENANCE WITHIN SAID EASEMENT AREA.
- AN EASEMENT FOR PIPE LINES AND INCIDENTAL PURPOSES IN FAVOR OF SAN DIEGO COUNTY WATER AUTHORITY, RECORDED AUGUST 1, 1958 IN BOOK 7194, PAGE 16 OF OFFICIAL RECORDS, SAN DIEGO COUNTY WATER AUTHORITY IS RESPONSIBLE FOR CLEARING AND MAINTENANCE WITHIN THE EASEMENT AREA.
- AN EASEMENT FOR PIPE LINES AND INCIDENTAL PURPOSES IN FAVOR OF SAN DIEGO COUNTY WATER AUTHORITY, RECORDED AUGUST 22, 1985 AS INSTRUMENT NO. 154940 OF OFFICIAL RECORDS, SAN DIEGO COUNTY WATER AUTHORITY IS RESPONSIBLE FOR CLEARING AND MAINTENANCE WITHIN THE EASEMENT AREA.
- AN EASEMENT FOR ACCESS AND DRAINAGE AND INCIDENTAL PURPOSES IN FAVOR OF CITY OF SAN MARCOS, RECORDED NOVEMBER 5, 1991 AS INSTRUMENT NO. 91-0571667 OF OFFICIAL RECORDS.
- AN EASEMENT FOR SLOPE AND INCIDENTAL PURPOSES IN FAVOR OF THE CITY OF SAN MARCOS, RECORDED OCTOBER 21, 2003 AS INSTRUMENT NO. 03-1288667 OF OFFICIAL RECORDS.
- AN EASEMENT FOR SLOPES AND INCIDENTAL PURPOSES IN FAVOR OF CITY OF SAN MARCOS, RECORDED OCTOBER 21, 2003 AS INSTRUMENT NO. 03-1288666 OF OFFICIAL RECORDS.
- AN EASEMENT FOR PUBLIC STREET AND UTILITY AND DRAINAGE PURPOSES AND INCIDENTAL PURPOSES IN FAVOR OF CITY OF SAN MARCOS, RECORDED FEBRUARY 26, 2004 AS INSTRUMENT NO. 2004-0152472 OF OFFICIAL RECORDS.
- AN EASEMENT FOR PIPE LINES AND INCIDENTAL PURPOSES IN FAVOR OF SAN DIEGO COUNTY WATER AUTHORITY, RECORDED FEBRUARY 14, 2014 AS INSTRUMENT NO. 0060801 OF OFFICIAL RECORDS, SAN DIEGO COUNTY WATER AUTHORITY IS RESPONSIBLE FOR CLEARING AND MAINTENANCE WITHIN THE EASEMENT AREA.
- AN EASEMENT FOR PIPE LINES AND INCIDENTAL PURPOSES IN FAVOR OF SAN DIEGO COUNTY WATER AUTHORITY, RECORDED MAY 20, 2013 AS INSTRUMENT NO. 2013-0314574 AND RE-RECORDED FEBRUARY 14, 2014 AS INSTRUMENT NO. 0060802, BOTH OF OFFICIAL RECORDS, SAN DIEGO COUNTY WATER AUTHORITY IS RESPONSIBLE FOR CLEARING AND MAINTENANCE WITHIN THE EASEMENT AREA.
- A PERPETUAL CONSERVATION EASEMENT, RECORDED OCTOBER 26, 2004 AS DOCUMENT NO. 2004-1011057 OF OFFICIAL RECORDS.


- AN EASEMENT FOR SLOPE AND INCIDENTAL PURPOSES IN FAVOR OF THE CITY OF SAN MARCOS, RECORDED NOVEMBER 5, 1991 AS INSTRUMENT NO. 91-0571668 OF OFFICIAL RECORDS.
- AN EASEMENT FOR DRAINAGE AND INCIDENTAL PURPOSES IN FAVOR OF CITY OF SAN MARCOS, RECORDED OCTOBER 21, 2003 AS INSTRUMENT NO. 03-1288667 OF OFFICIAL RECORDS.
- AN EASEMENT FOR SLOPES AND INCIDENTAL PURPOSES IN FAVOR OF CITY OF SAN MARCOS, RECORDED OCTOBER 21, 2003 AS INSTRUMENT NO. 03-1288666 OF OFFICIAL RECORDS.
- AN EASEMENT FOR PUBLIC STREET AND UTILITY AND DRAINAGE PURPOSES AND INCIDENTAL PURPOSES IN FAVOR OF CITY OF SAN MARCOS, RECORDED FEBRUARY 26, 2004 AS INSTRUMENT NO. 2004-0152472 OF OFFICIAL RECORDS.
- AN EASEMENT FOR PIPE LINES AND INCIDENTAL PURPOSES IN FAVOR OF SAN DIEGO COUNTY WATER AUTHORITY, RECORDED FEBRUARY 14, 2014 AS INSTRUMENT NO. 0060801 OF OFFICIAL RECORDS, SAN DIEGO COUNTY WATER AUTHORITY IS RESPONSIBLE FOR CLEARING AND MAINTENANCE WITHIN THE EASEMENT AREA.
- AN EASEMENT FOR PIPE LINES AND INCIDENTAL PURPOSES IN FAVOR OF SAN DIEGO COUNTY WATER AUTHORITY, RECORDED MAY 20, 2013 AS INSTRUMENT NO. 2013-0314574 AND RE-RECORDED FEBRUARY 14, 2014 AS INSTRUMENT NO. 0060802, BOTH OF OFFICIAL RECORDS, SAN DIEGO COUNTY WATER AUTHORITY IS RESPONSIBLE FOR CLEARING AND MAINTENANCE WITHIN THE EASEMENT AREA.
- A PERPETUAL CONSERVATION EASEMENT, RECORDED OCTOBER 26, 2004 AS DOCUMENT NO. 2004-1011057 OF OFFICIAL RECORDS.

BIOLOGICAL
CONSERVATION AREA
LOT P

NOTES ON THE PROPOSED LETTERED LOTS

- LOT "A" - FOR PARK PURPOSES
- LOT "B" - FOR PARK PURPOSES
- LOT "C" - FOR PARK PURPOSES
- LOT "D" - FOR PARK PURPOSES
- LOT "E" - FOR PRIVATE STREET, DRAINAGE, ACCESS & PUBLIC UTILITY PURPOSES
- LOT "F" - FOR OPEN SPACE PURPOSES
- LOT "G" - FOR DRAINAGE & WATER QUALITY PURPOSES
- LOT "H" - FOR DRAINAGE & WATER QUALITY PURPOSES
- LOT "I" - FOR DRAINAGE PURPOSES
- LOT "J" - FOR DRAINAGE, ACCESS & SEWER PURPOSES
- LOT "K" - FOR DRAINAGE PURPOSES
- LOT "L" - FOR OPEN SPACE PURPOSES
- LOT "M" - FOR OPEN SPACE PURPOSES
- LOT "N" - FOR OPEN SPACE PURPOSES



LOT INFORMATION					
LOT NO.	GROSS/NET LOT AREAS (SF)	PAD ELEVATION	LOT NO.	GROSS/NET LOT AREAS (SF)	PAD ELEVATION
1	8,308.05	620.00	55	5,894.08	622.00
2	8,390.44	622.00	56	6,000.84	622.00
3	9,190.93	625.00	57	6,831.57	622.50
4	9,491.04	632.00	58	7,620.49	623.00
5	10,457.44	641.00	59	7,362.97	623.50
6	13,968.89	651.50	60	8,622.55	624.00
7	11,300.56	667.50	61	5,782.50	621.00
8	7,967.17	673.50	62	6,015.24	621.10
9	7,236.17	680.50	63	5,941.16	621.10
10	6,577.41	686.50	64	5,913.06	620.60
11	6,478.10	689.50	65	5,608.83	620.60
12	6,645.48	690.50	66	5,576.07	620.10
13	5,948.65	661.25	67	5,324.64	620.10
14	7,259.91	653.25	68	5,828.73	618.60
15	5,500.00	647.75	69	10,805.43	619.50
16	6,485.83	644.00	70	8,515.14	621.00
17	6,584.26	641.50	71	8,320.02	621.00
18	6,333.82	639.00	72	7,870.77	621.50
19	6,256.31	636.25	73	7,799.47	621.50
20	6,265.84	633.50	74	7,807.59	622.00
21	6,198.32	631.50	75	8,009.83	622.50
22	6,295.25	629.50	76	8,238.61	624.50
23	6,208.48	627.50	77	7,947.37	628.50
24	6,095.77	625.50	78	7,611.26	635.00
25	5,628.15	624.50	79	6,966.95	641.75
26	9,132.00	621.25	80	7,525.41	647.00
27	6,483.70	621.25	81	9,389.99	672.00
28	5,807.74	620.00	82	12,764.28	663.00
29	5,860.19	623.00	83	10,535.85	654.00
30	5,692.46	624.50	84	10,586.20	644.00
31	5,805.31	625.00	85	9,511.49	635.00
32	6,035.48	626.00	86	9,022.42	629.00
33	6,881.26	628.00	87	9,163.00	624.00
34	7,606.95	635.00	88	8,648.91	622.00
35	5,606.65	642.00	89	11,001.16	620.00
36	5,426.74	641.00			
37	6,988.81	633.00	LOT A	3,683.15	682.00
38	7,189.56	626.00	LOT B	11,038.35	VARIES
39	6,288.32	623.00	LOT C	60,519.06	VARIES
40	6,191.22	620.50	LOT D	11,729.46	VARIES
41	5,747.94	620.00	LOT E	261,265.94	VARIES
42	5,655.86	620.00	LOT F	685,398.05	VARIES
43	5,820.90	619.50	LOT G	46,478.96	VARIES
44	6,104.70	619.50	LOT H	2,572.97	VARIES
45	6,355.84	619.50	LOT I	2,098.91	VARIES
46	6,300.03	619.50	LOT K	6,335.36	VARIES
47	5,880.00	619.50	LOT L	2,200.00	VARIES
48	5,775.00	620.00	LOT M	135,626.38	VARIES
49	5,880.00	620.00	LOT N	32,849.78	VARIES
50	5,950.00	620.50	LOT O	85,365.62	VARIES
51	5,359.89	621.00	LOT P	643,738.52	VARIES
52	6,000.84	621.00	LOT Q	958,148.28	VARIES
53	5,894.08	621.50	LOT R	171,362.74	VARIES
54	6,000.84	621.50	LOT S	162,781.23	VARIES

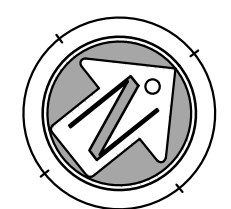

SCALE: 1"=50'

EXCEL
ENGINEERING
LAND PLANNING • ENGINEERING • SURVEYING
400 STATE PLACE, SUITE 200, SAN MARCOS, CA 92673
PH (760) 465-8118 FAX (760) 465-1880

SHEET 8 OF 8 SHEETS
SLOPE VARIANCE EXHIBIT

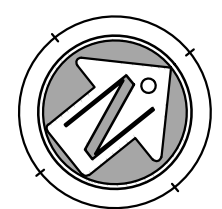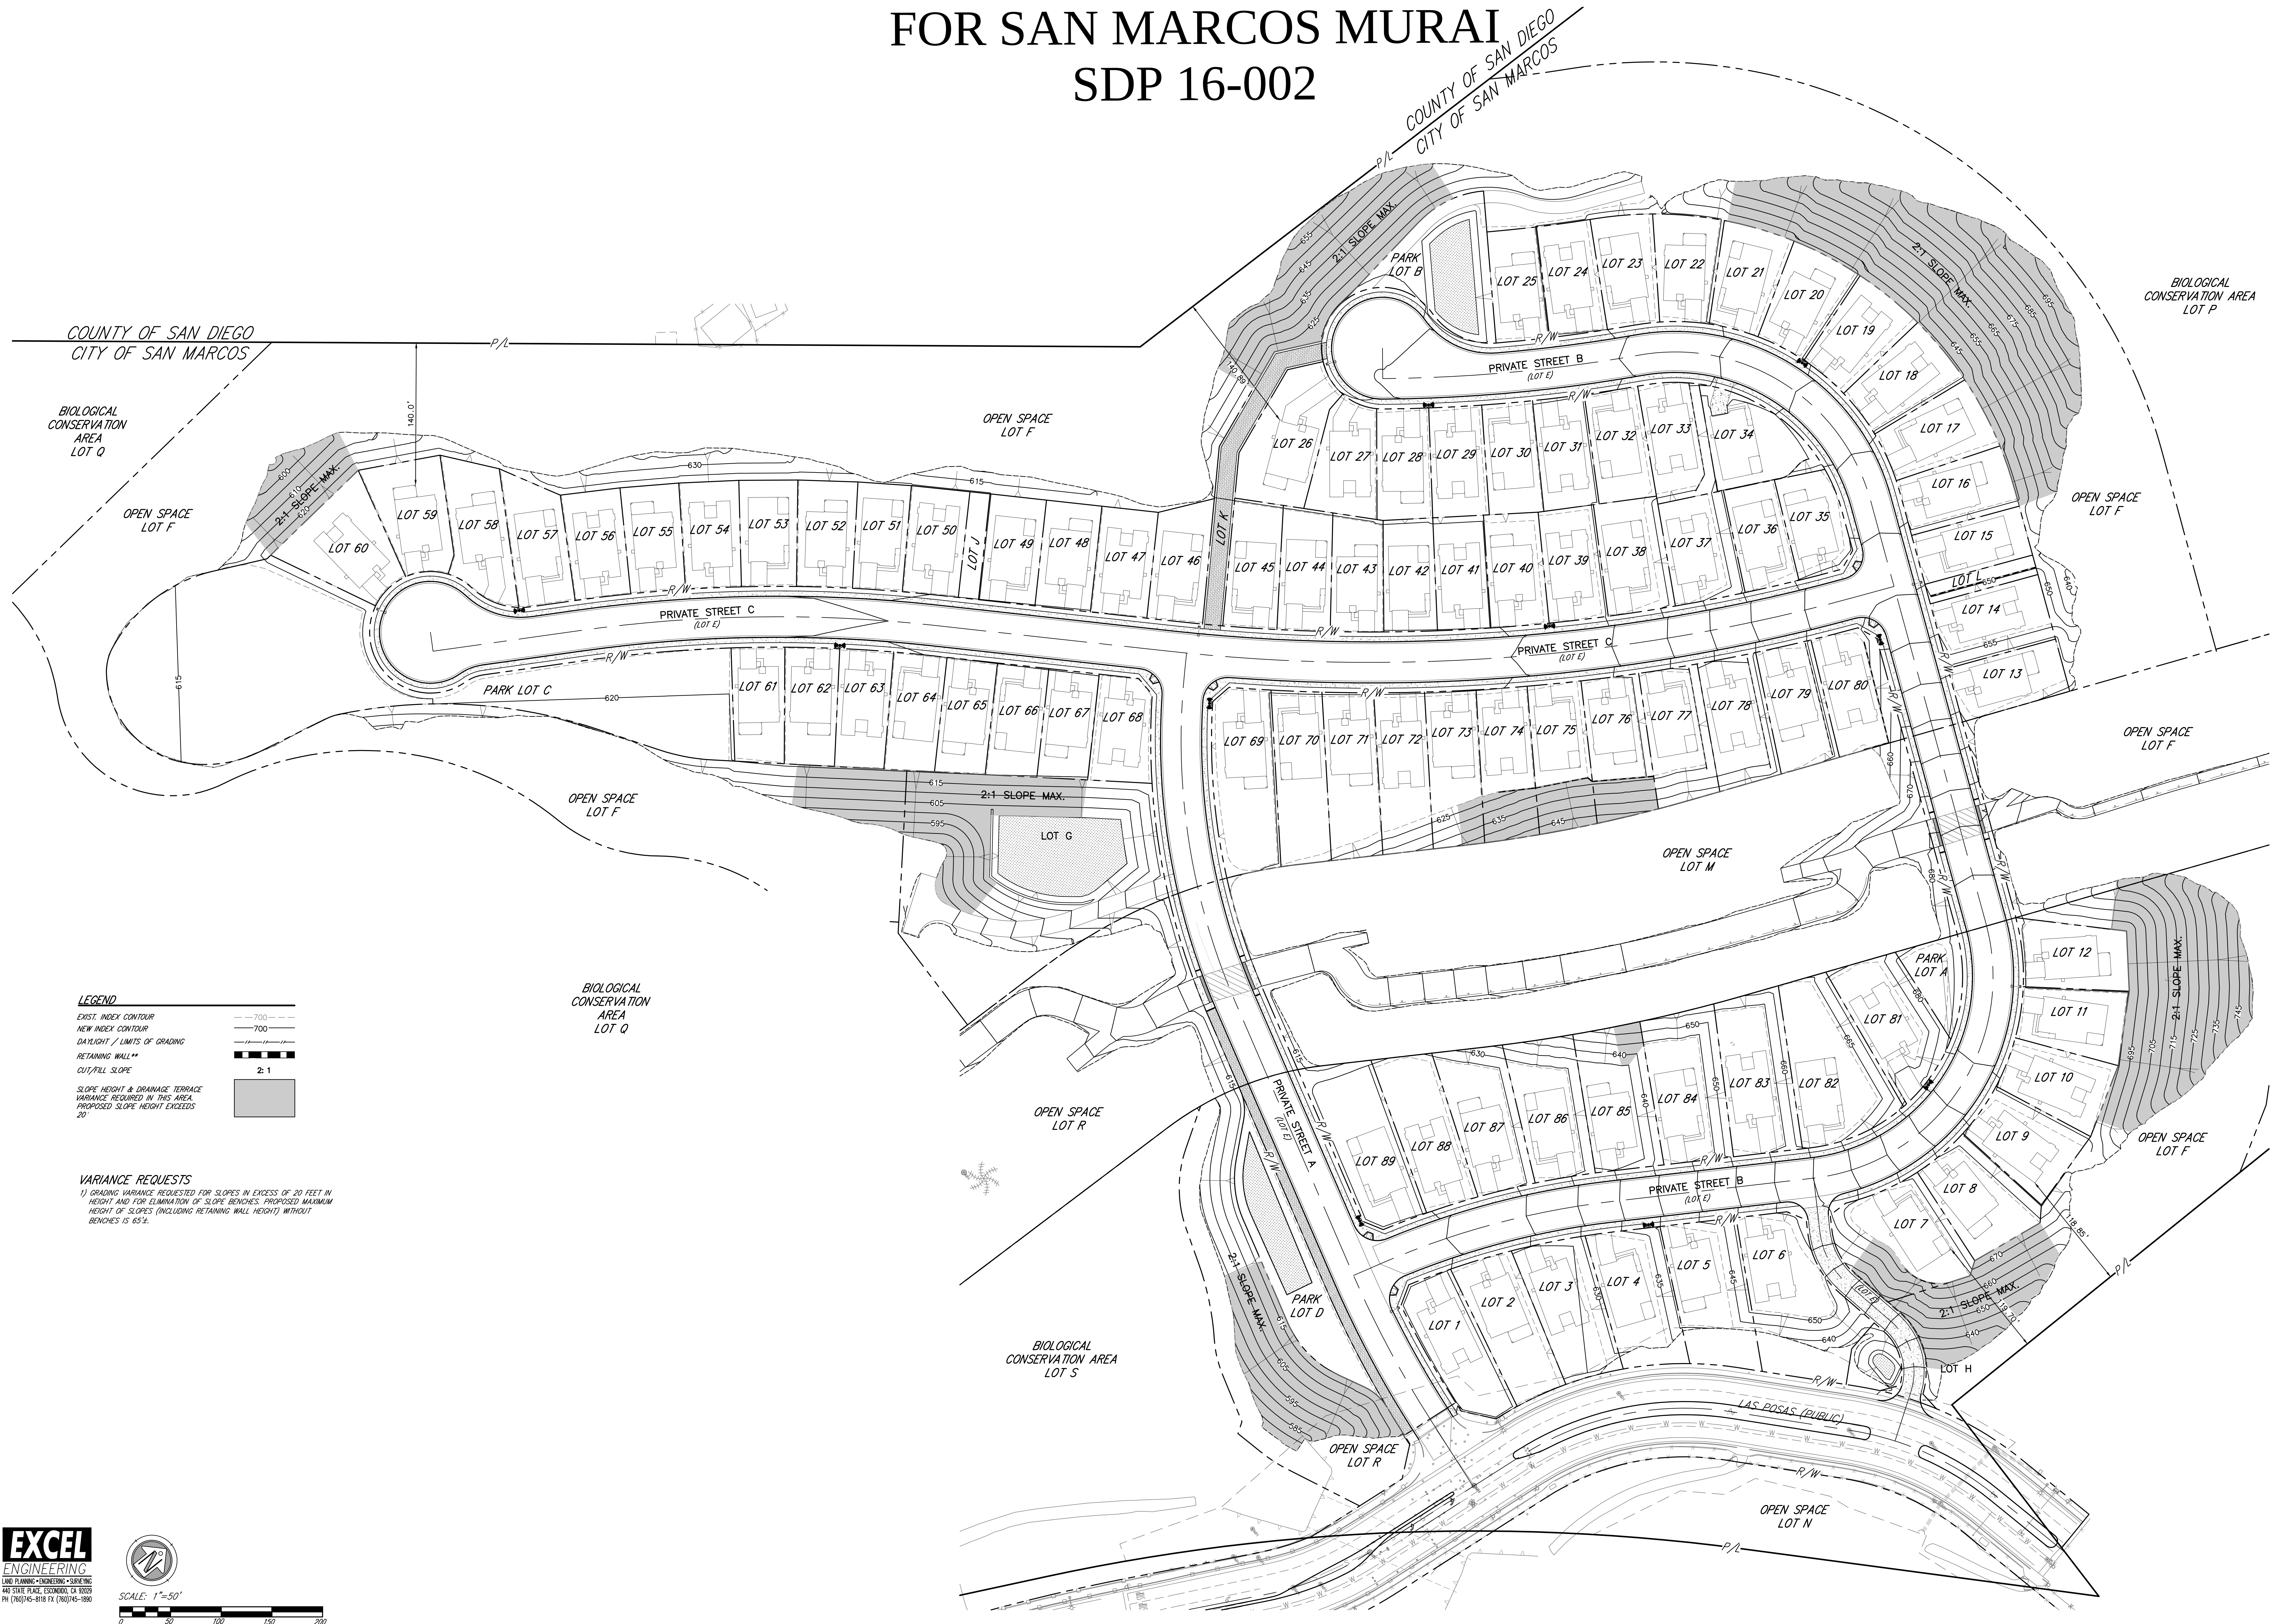

SCALE: 1"=50